SUBJECT TO SITE SURVEY, CONFIRMATION OF LEGAL BOUNDARIES, SITE CONSTRAINTS & HIGHWAYS

THE HARRIS GROUP LTD DOES NOT ACCEPT LIABILITY FOR ANY DEVIATION FROM OUR DRAWINGS OR SPECIFICATION

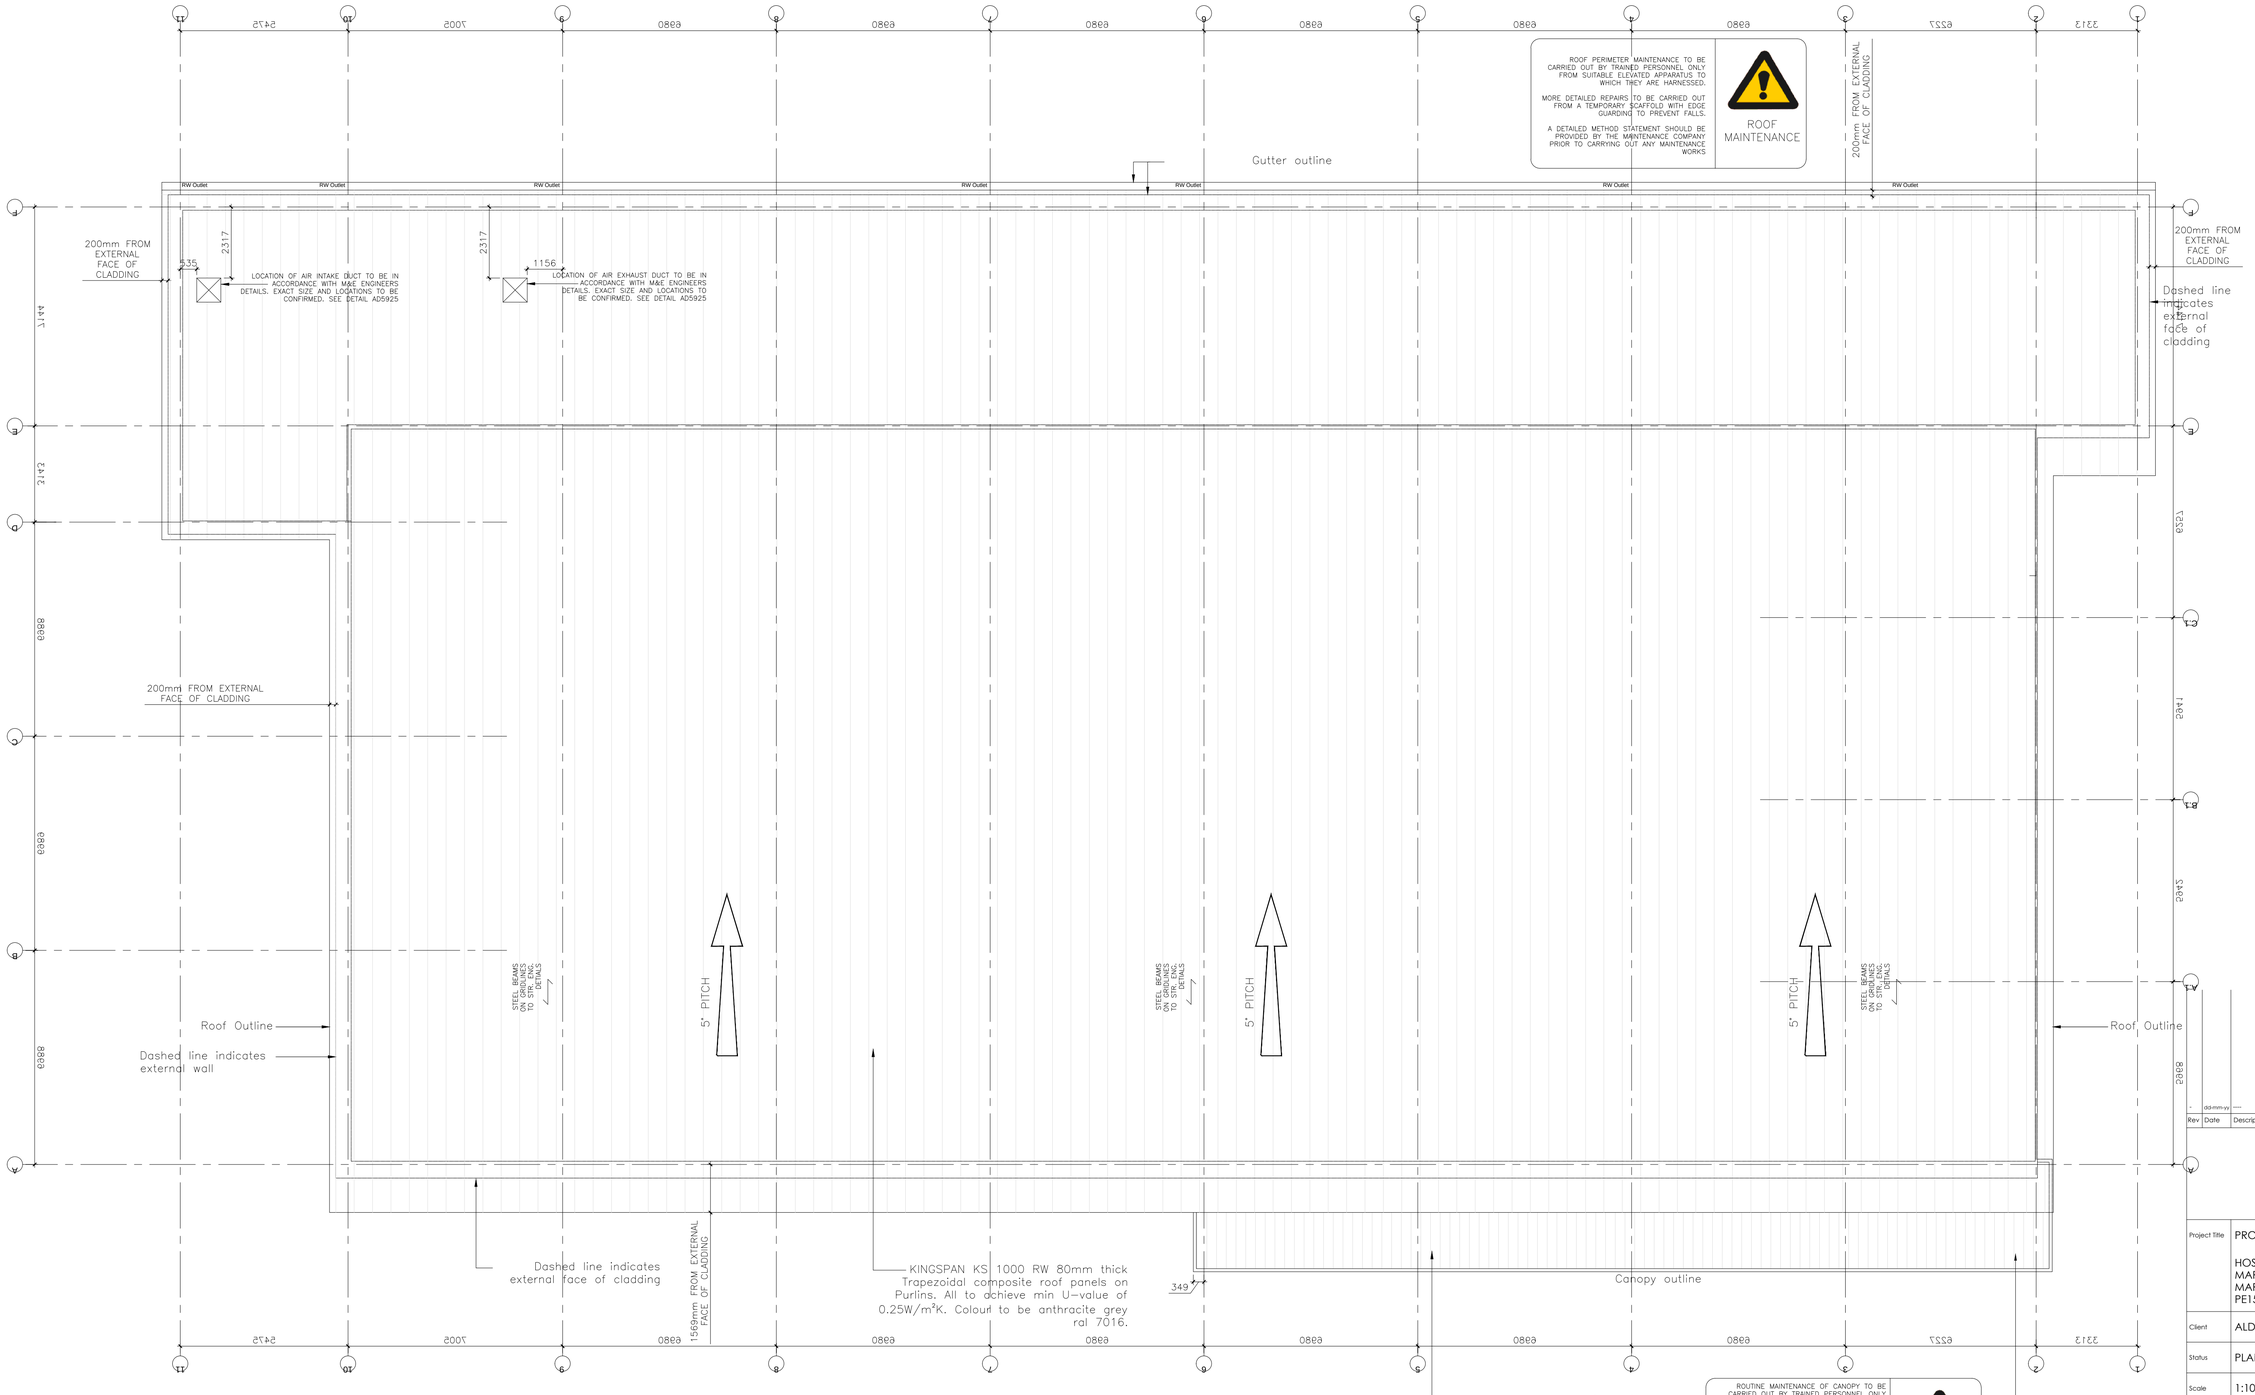

Rev	Date	Description	Rev By	Chk'd By
-	dd-mm-yy	----	---	---

Project Title	PROPOSED ALDI FOODSTORE HOSTMOOR AVENUE MARCH TRADING PARK MARCH PE15 0AX
Client	ALDI STORES LIMITED - CHELMSFORD
Status	PLANNING
Scale	1:100 — Drawing Size A1
Date	07.12.20 — Drawn By JPG — Checked ---
Drawing Title	PROPOSED ROOF PLAN
Job-Dwg No	2909-CHE-115 — Rev -

2 St. Johns North, Wakefield, WF1 3QA t. 01924 291800
Carvers Warehouse, 77 Dale Street, Manchester, M1 2HG t. 0161 2388555
The Old Rectory, 79 High Street, Newport Pagnell, MK16 8AB t. 01908 211577
101 London Road, Reading, RG1 5BY t. 0118 9507700
10 Gees Court, St Christophers Place, London, W1U 1JJ t. 0207 4091215

THE HARRIS PARTNERSHIP
ARCHITECTS
www.harrispartnership.com

This drawing is copyright and may not be reproduced in whole or part without written authority

CAD file reference J:\AldiJobs2900's\2909 CHE Unit 1-3 Hostmoor Avenue, March Trading Park, March, Cambs, PE15 0AX\17.0 Drawings & Issue Sheets\100 Series-Planning\17.4 Xref\13000BM FLOOR PLAN 200521.dwg