DO NOT SCALE FROM THIS DRAWING.
Except for planning purposes. All dimensions must be verified by the main contractor before the commencement on site of any item of work or the preparation of shop drawings for their own work or that of sub-contractor or suppliers.
This drawing is to be read in conjunction with all relevant documents. Any queries or discrepancies must be reported immediately to the architect.
This document is copyright of Studio Hudson Ltd

Key
Planning Application Boundary

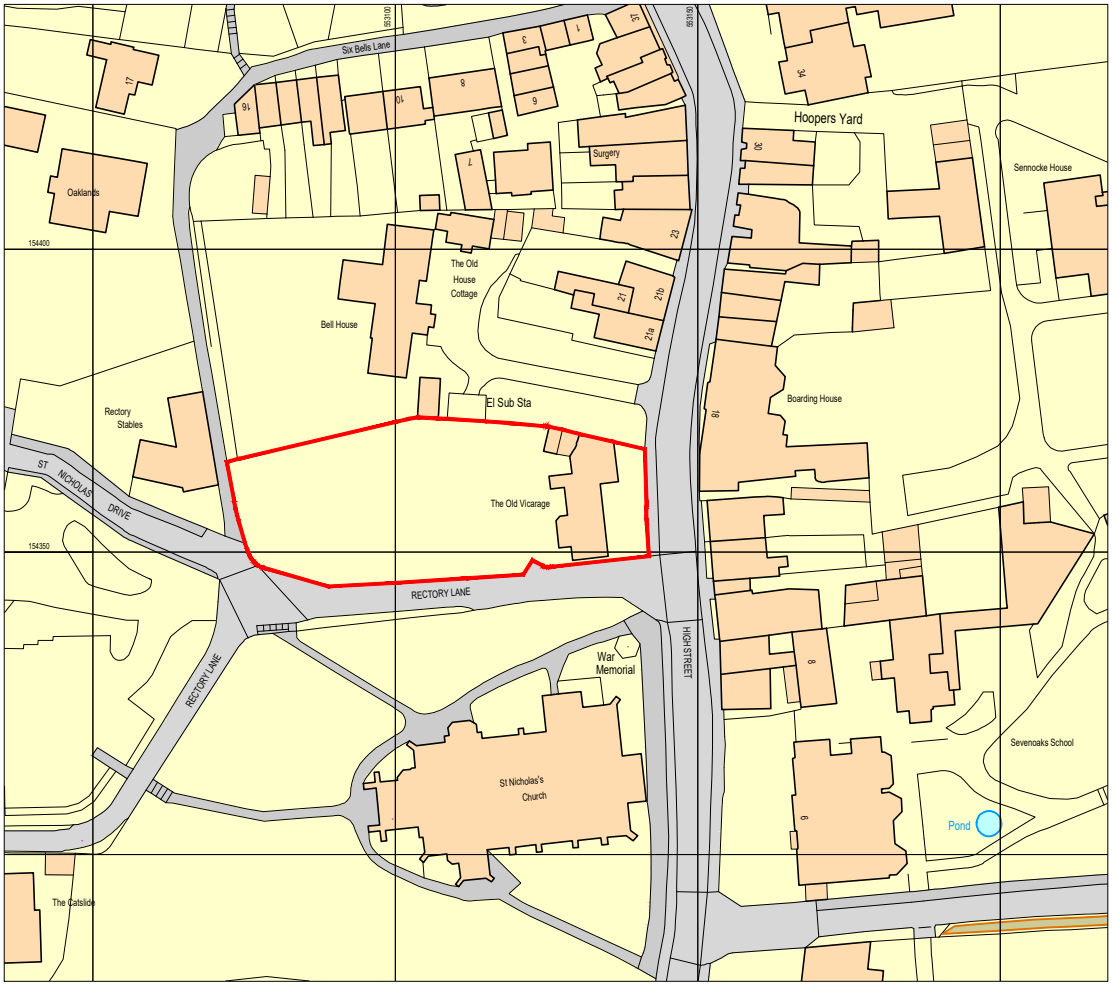

1 PLAN

LOCATION PLAN

SCALE 1:1250

0m 12.5 25 62.5 125

For planning submission purposes only

-	Issued for discussion	November 2020

STUDIO HUDSON architects

Studio Hudson Ltd. 2 Wilman Road, Royal Tunbridge Wells, Kent. TN4 9AJ

t: 01892 673 158 e: info@studio-hudson.co.uk
www.studio-hudson.co.uk

Project: The Old Vicarage, High Street Sevenoaks, KENT. TN13 1JD	Date: Nov 2020
Drawing Title: Location Plan	Scale Noted @ A4
Drawing Number: 20021-E-100	Rev -

N