EAST ELEVATION CURRENT AND PROPOSED

CURRENT

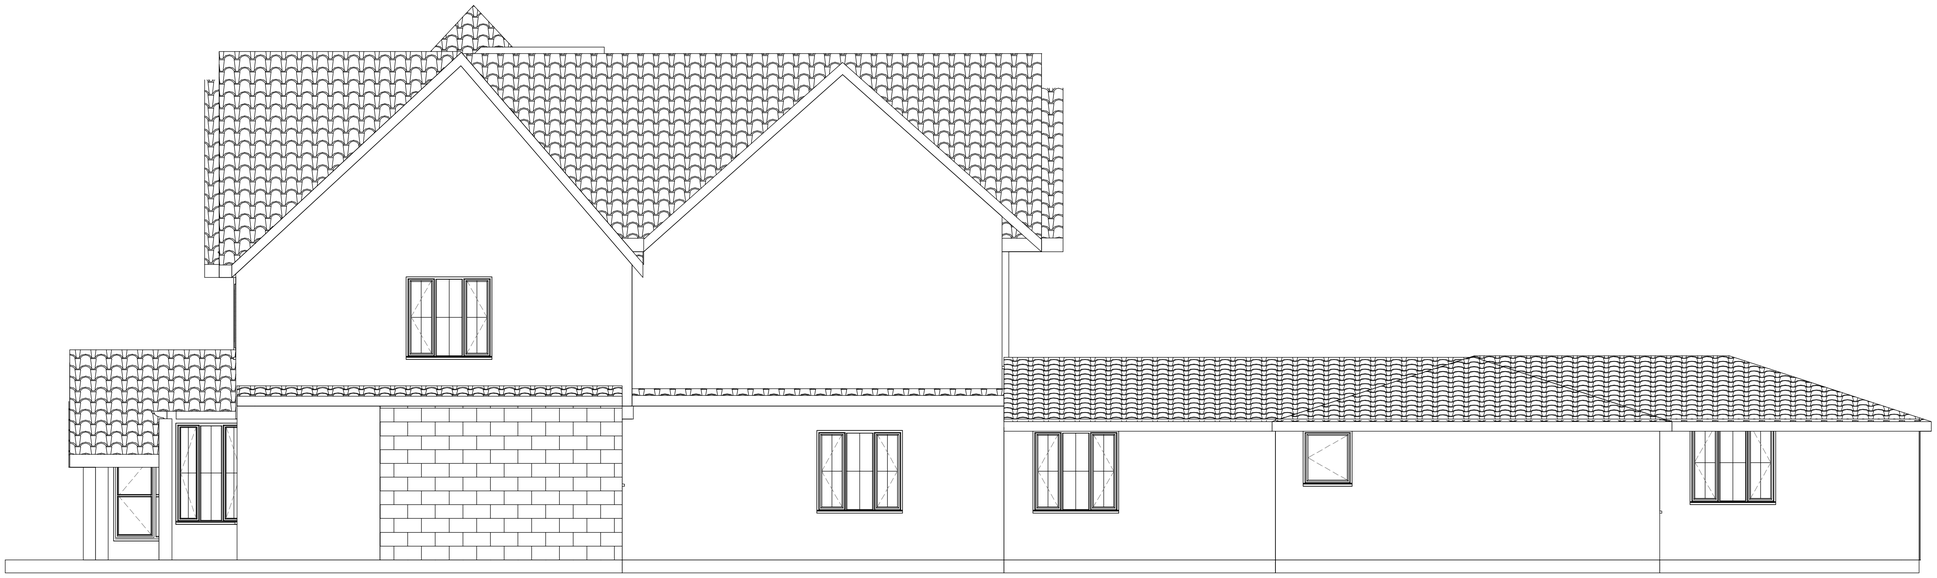

PROPOSED

0 2.5 5m

Rev	Description	Date

CODE	SUITABILITY DESCRIPTION
STATUS	PURPOSE OF ISSUE

NKILI ARCHITECTURE
65-69 Lots Road, Chelsea, London, SW10 0RN

PROJECT
23-25 FORNKS ROAD, HARWICH

TITLE
COUNCIL EAST ELEVATION

CLIENT

DRAWN BY	CHECKED BY	DATE
Author	Checker	10/22/20

SCALE (@ A1)	PROJECT NUMBER
1 : 50	Project Number

DRAWING NUMBER	REV
A415	

7/6/2021 1:19:32 PM