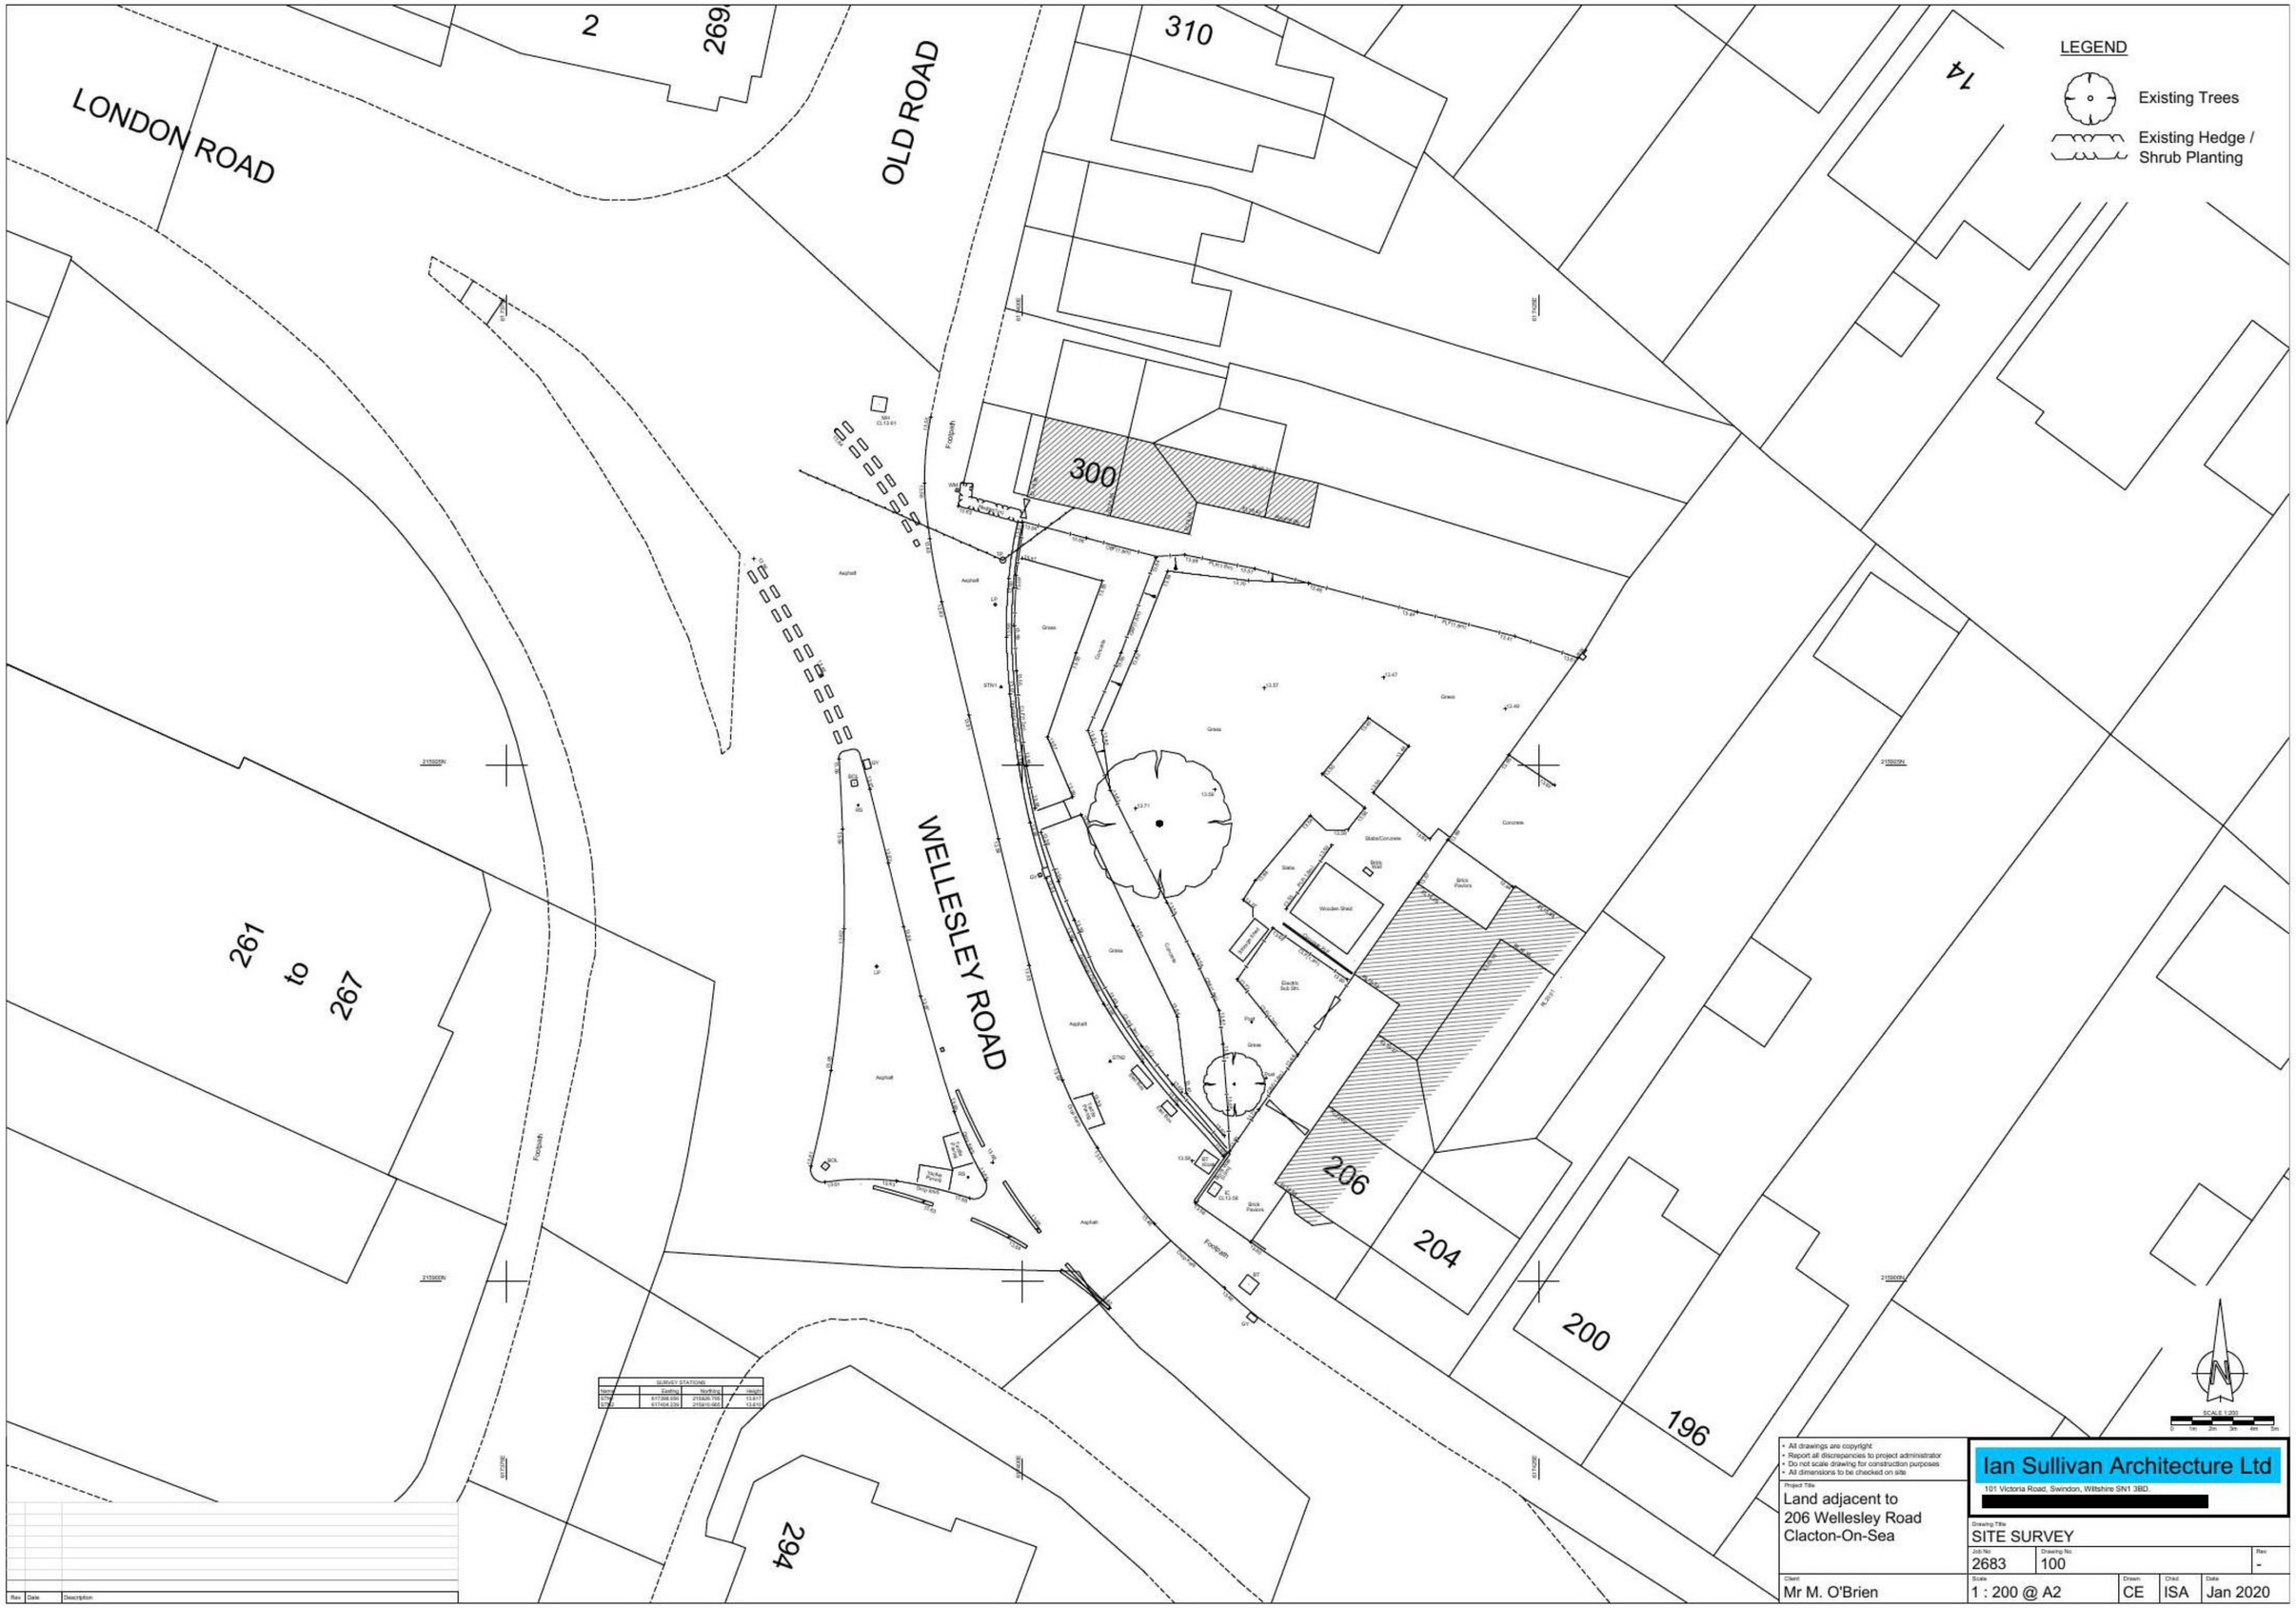

- All drawings are copyright
- Report all discrepancies to project administrator
- Do not scale drawing for construction purposes
- All dimensions to be checked on site

Project Title
Land adjacent to
206 Wellesley Road
Clacton-On-Sea

Client
Mr M. O'Brien

Ian Sullivan Architecture Ltd
101 Victoria Road, Swindon, Wiltshire SN1 3BD.
[redacted]

Drawing Title
SITE SURVEY

Job No	Drawing No	Rev
2683	100	-

Scale	Drawn	Chkd	Date
1 : 200 @ A2	CE	ISA	Jan 2020

Rev	Date	Description