GRAHAM MACNAMARA. CHARTERED ARCHITECT
66, Walton Road, Kirby-le-Soken, Essex, CO13 ODF
Phone: [redacted] Email: [redacted]

Job Title: Detached Annexe building in the grounds of 65 Second Avenue, Frinton, Essex

Drwg. Title: - Section and Elevations
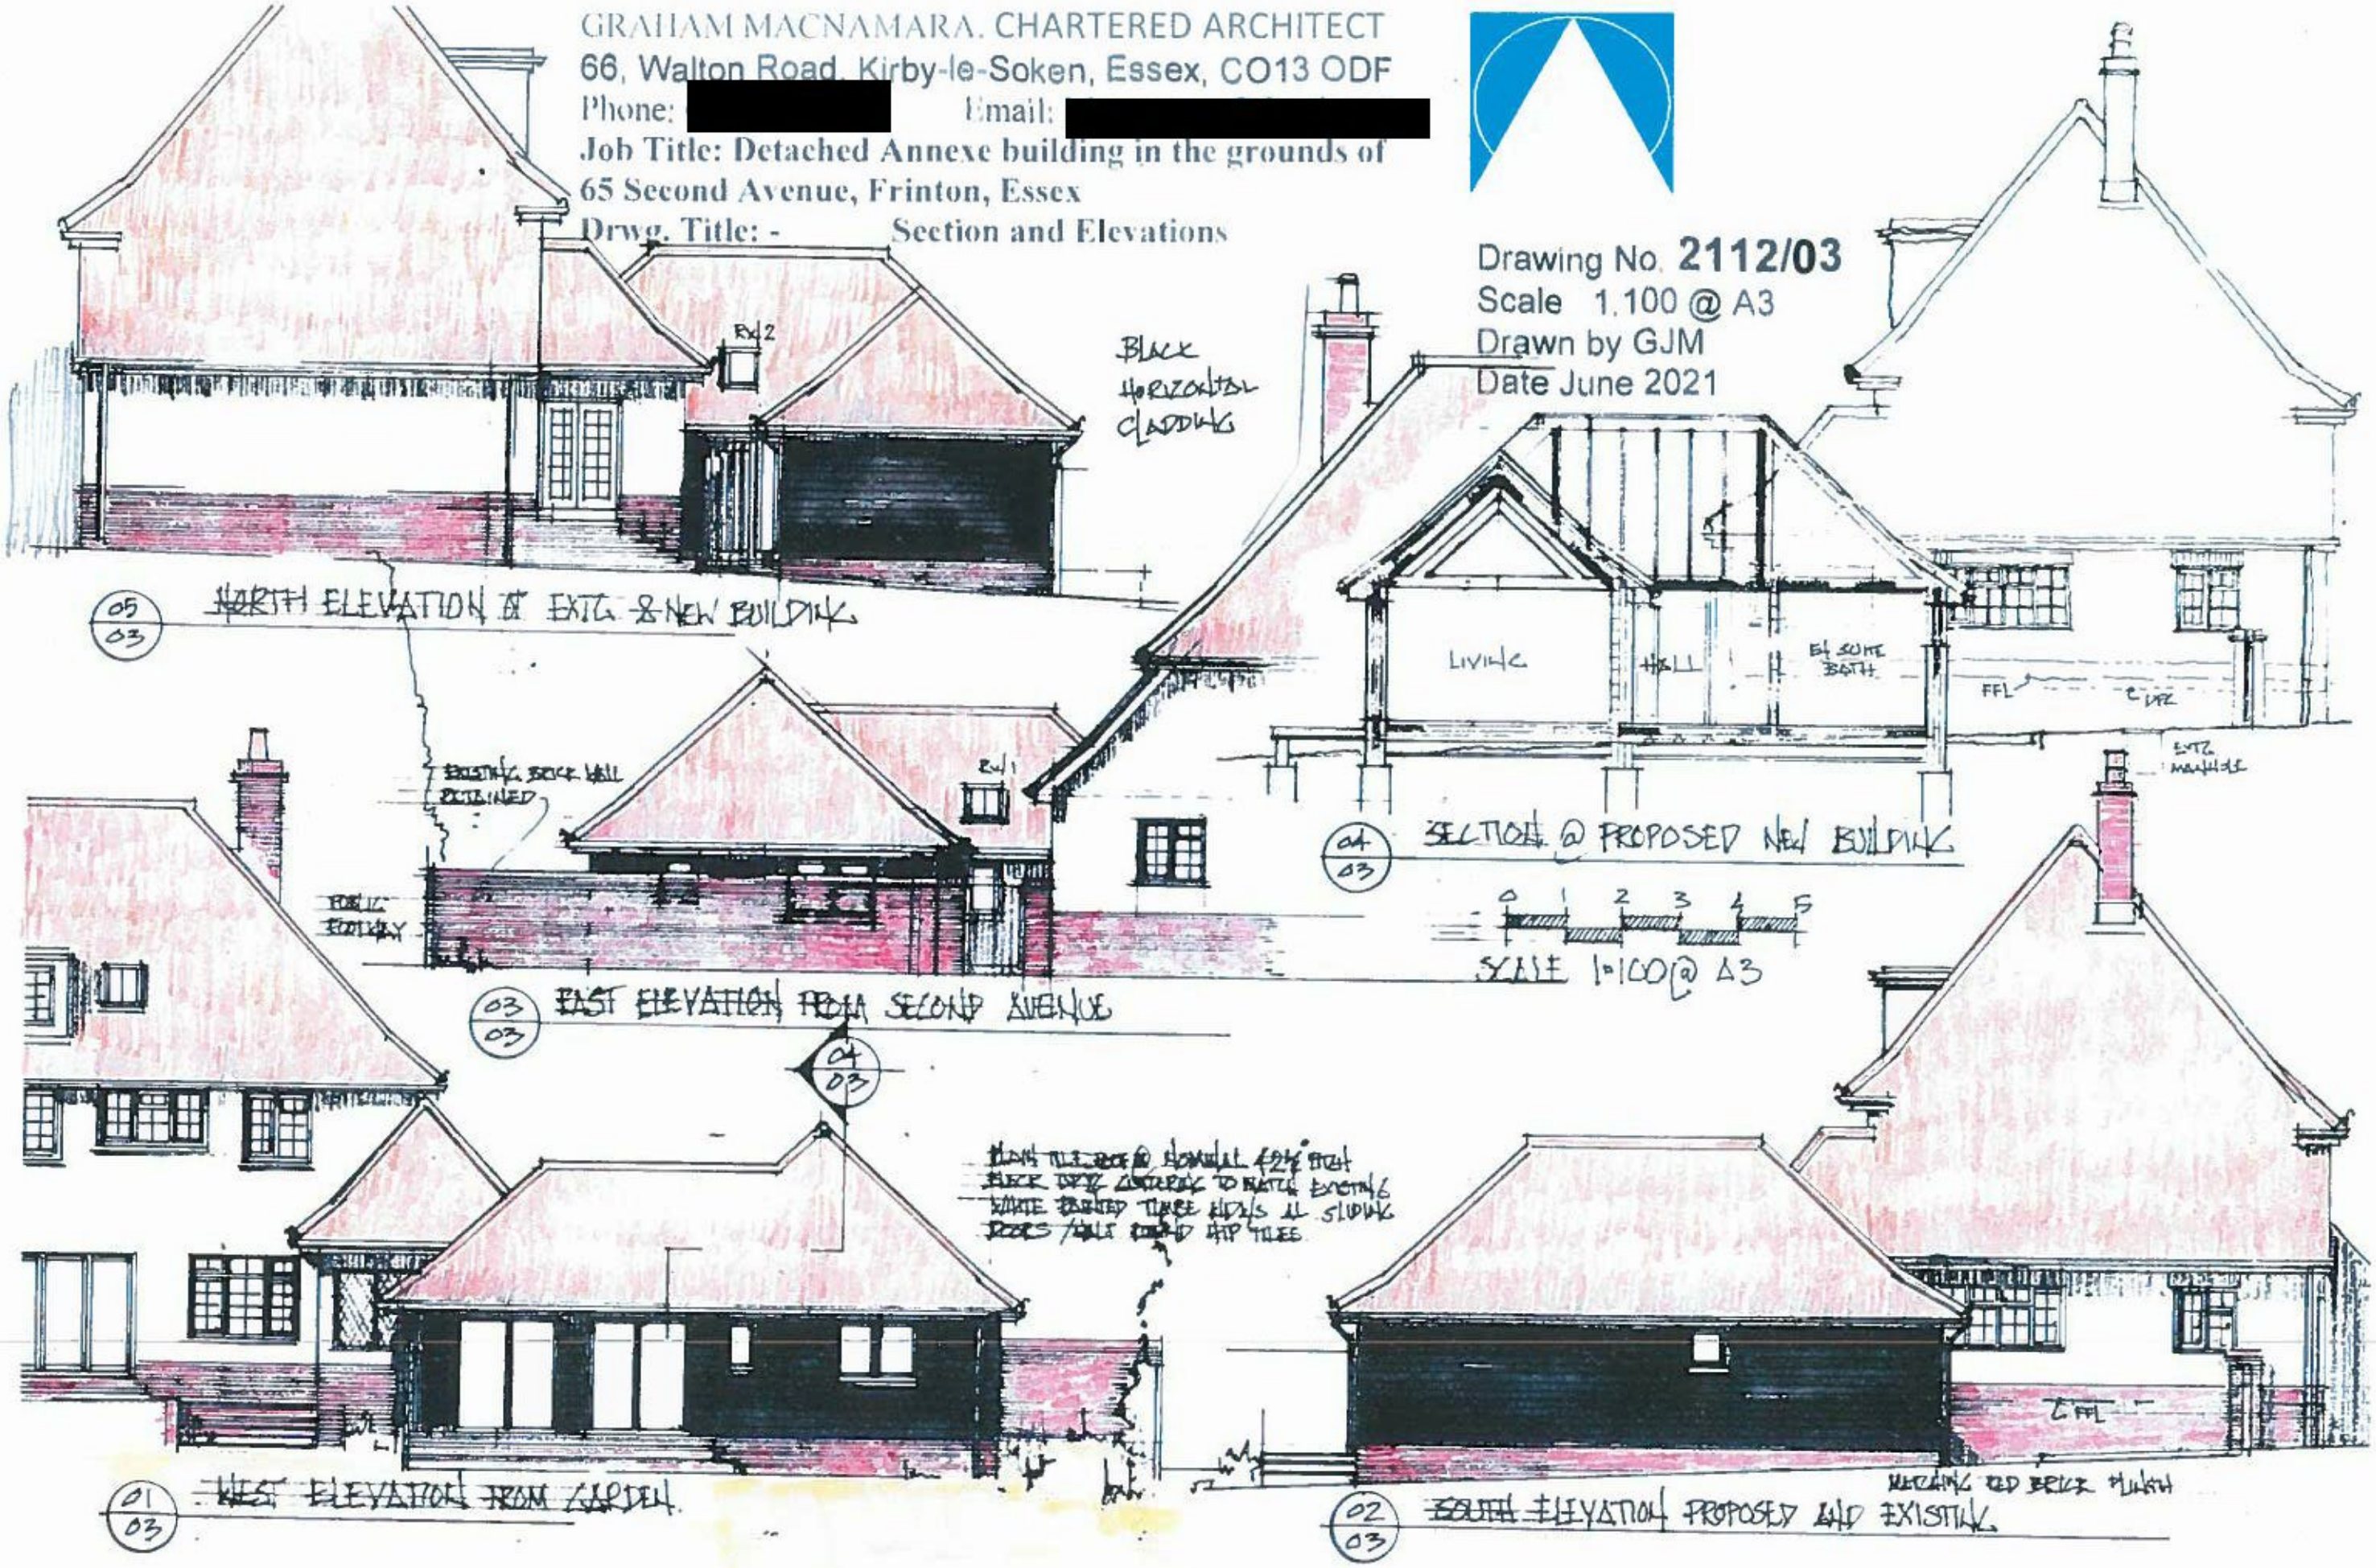
Drawing No. **2112/03**
Scale 1:100 @ A3
Drawn by GJM
Date June 2021