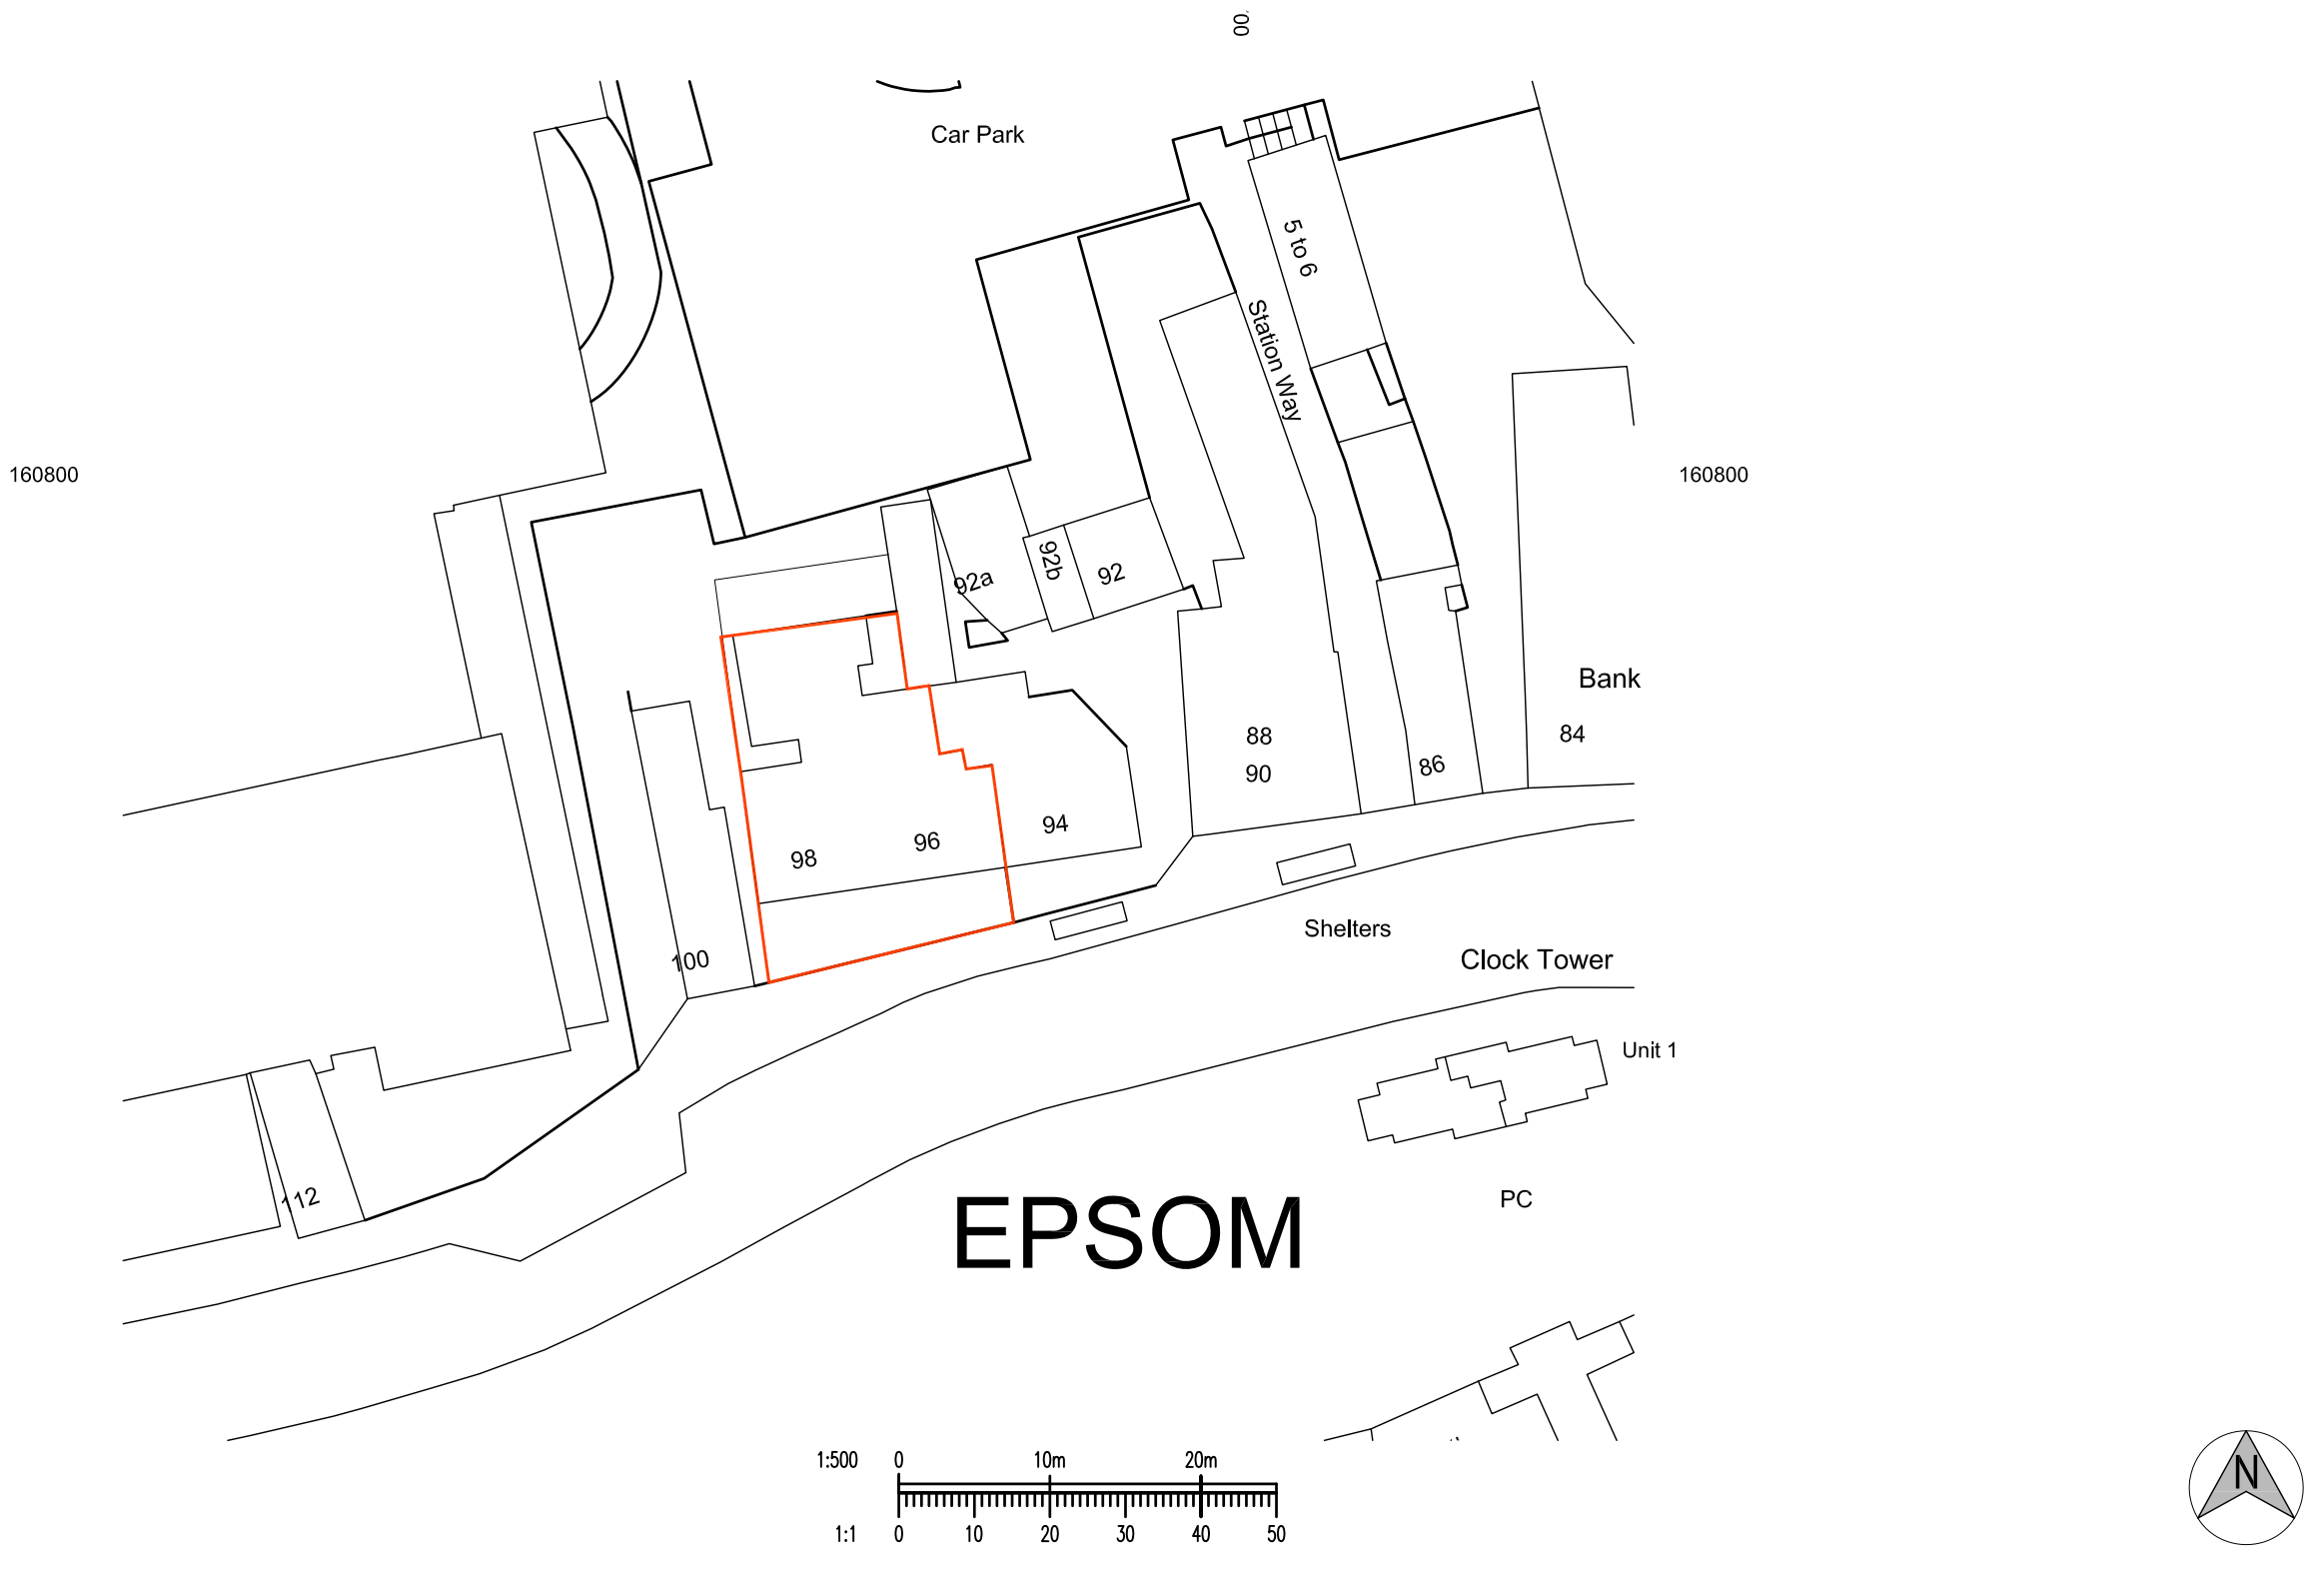

Revision

96-98 HIGH STREET EPSOM KT19 8BJ

EXISTING BLOCK PLAN 1 - 500

job no

dwg no
BP01

rev

date	July 2021
drawn	MDK
checked	JF
cad ref	KA\RES\96-98 HIGH STREET
scale	**1:500**

Use figured dimensions only. All levels and dimensions to be checked on site. Drawing to be read in conjunction with all relevant documentation. © Knight Associates. All rights reserved.

ka
Knight Associates
Surveying - Architecture - Engineering
w:www.kassociates.co.uk e:mail@kassociates.co.uk
ka Studio 27, Bishops Close, Ham Common, Richmond, Surrey TW10 7DF