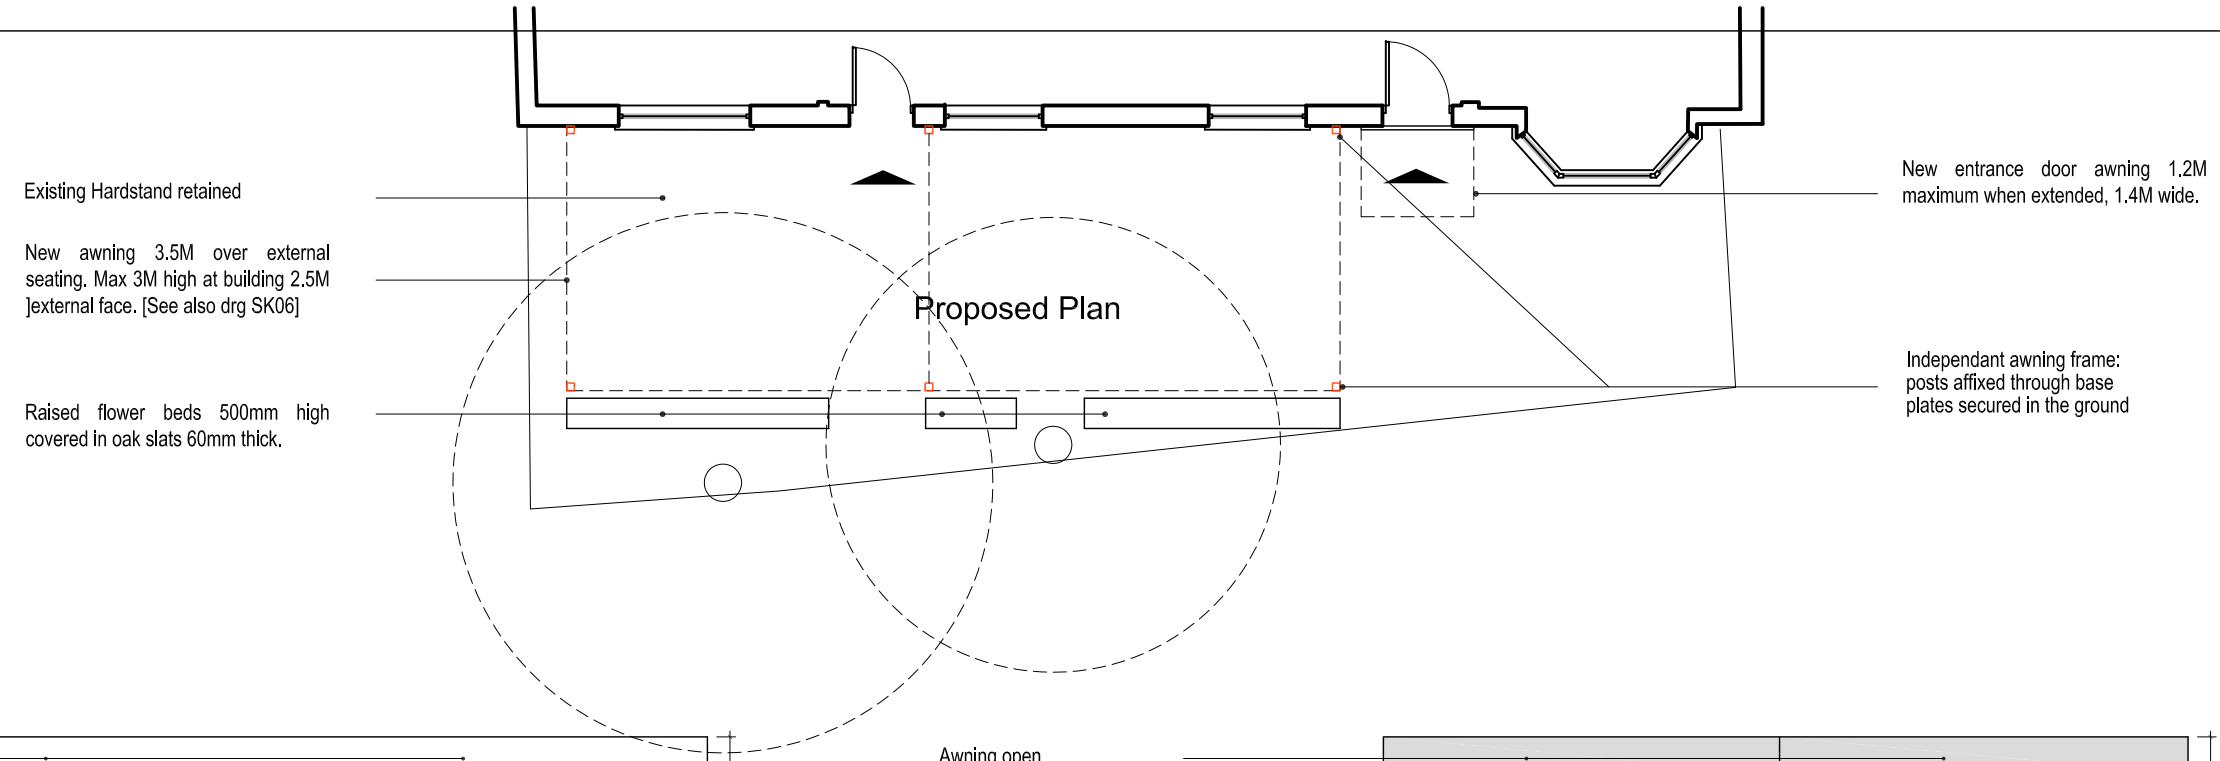

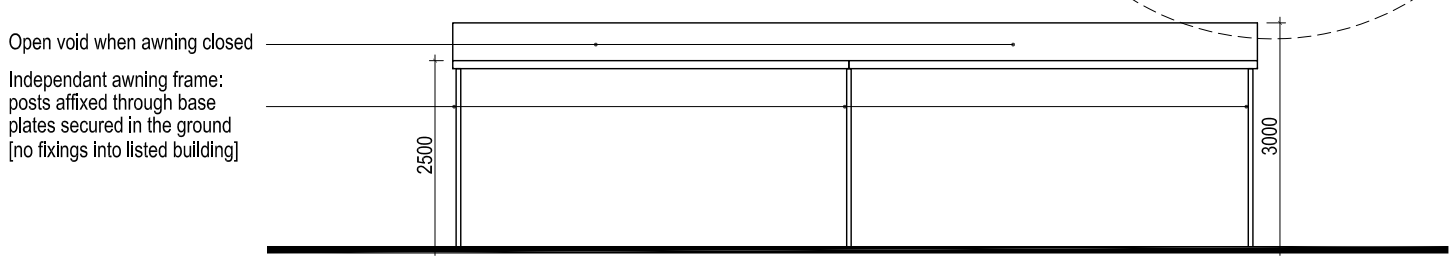

Front Elevation

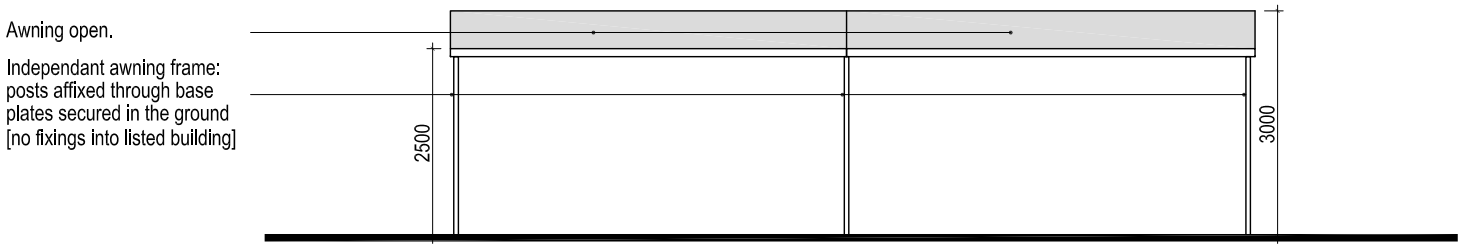

Front Elevation

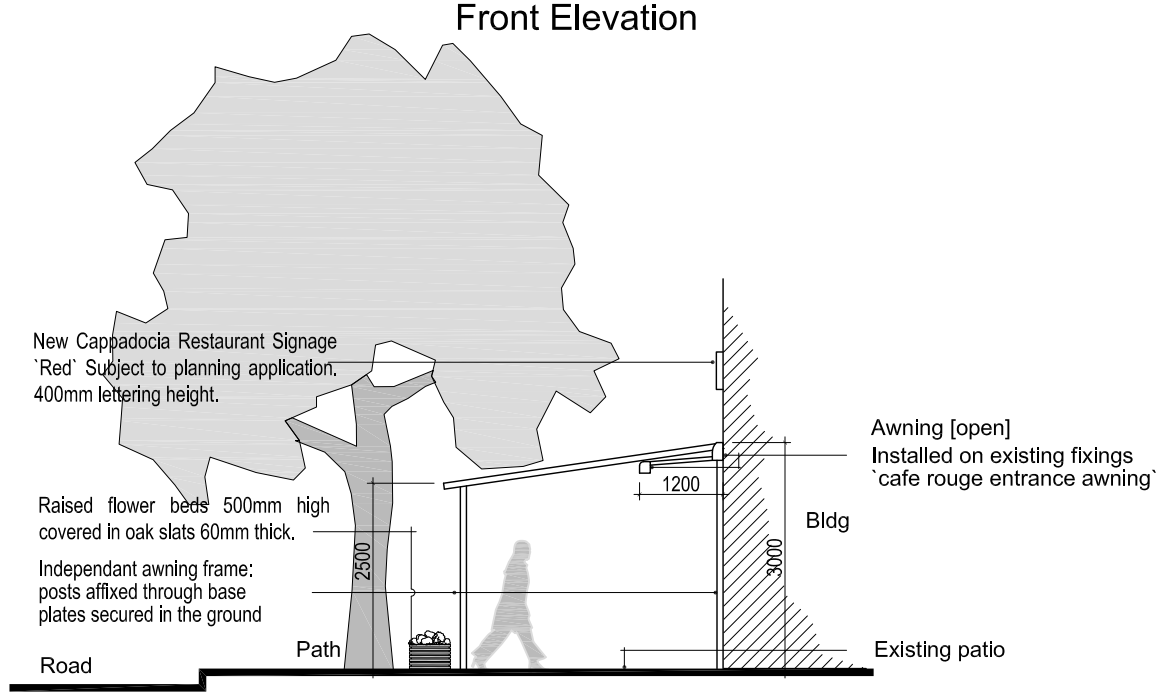

Proposed Side Elevation

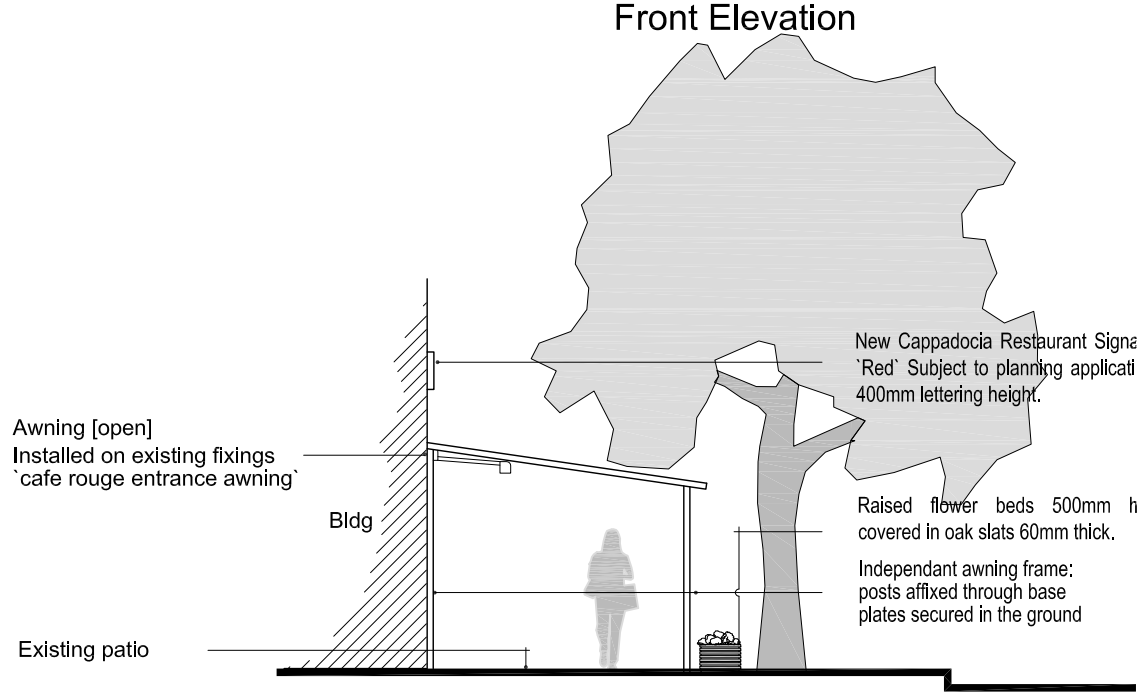

Proposed Side Elevation

Revision

96-98 HIGH STREET EPSOM KT19 8BJ

PROPOSED AWNING PLAN & ELEVATIONS

date	June 2021
drawn	MDK
checked	JF
cad ref	KA\RES\96-98 High St
scale	1:100

job no

dwg no **SK06**

rev

Use figured dimensions only. All levels and dimensions to be checked on site. Drawing to be read in conjunction with all relevant documentation. © Knight Associates. All rights reserved.

ka
Knight Associates
Surveying - Architecture - Engineering
w:www.kassociates.co.uk e:email@kassociates.co.uk
ka Studio 27, Bishops Close, Ham Common, Richmond, Surrey TW10 7DF