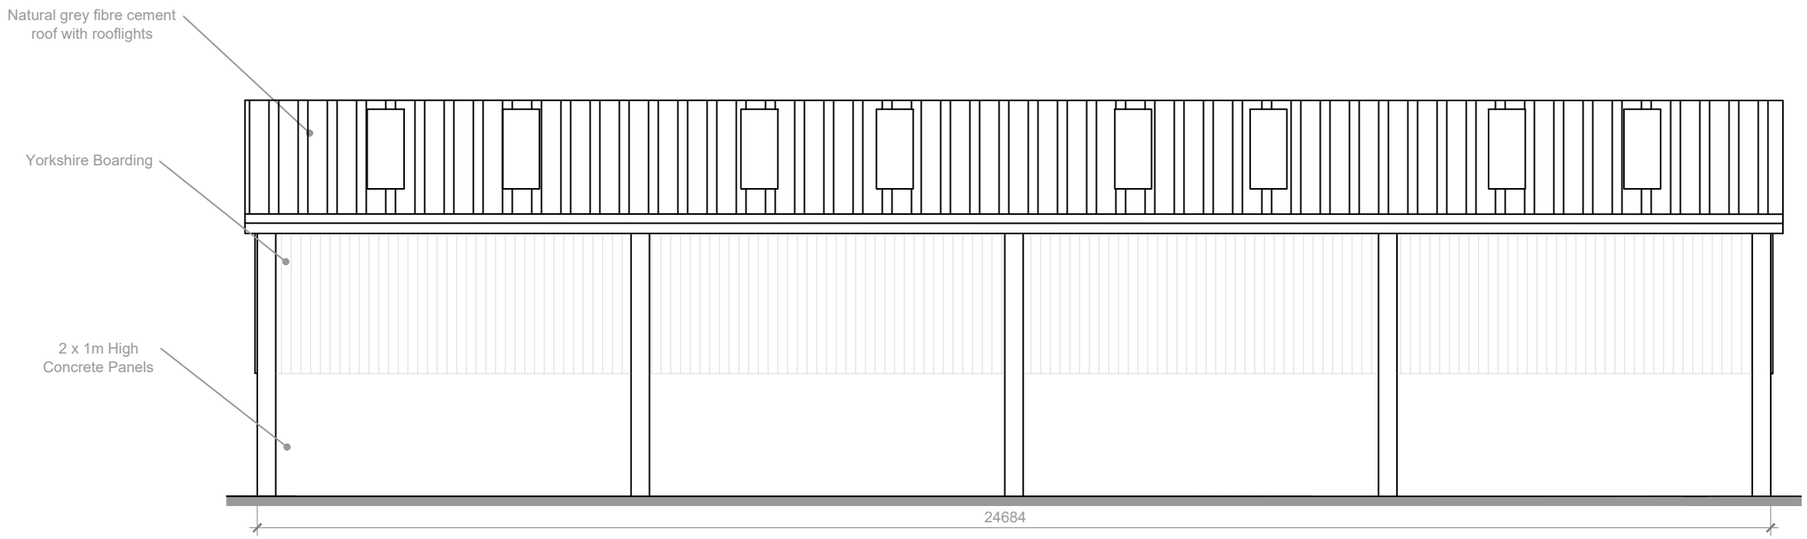

West Elevation

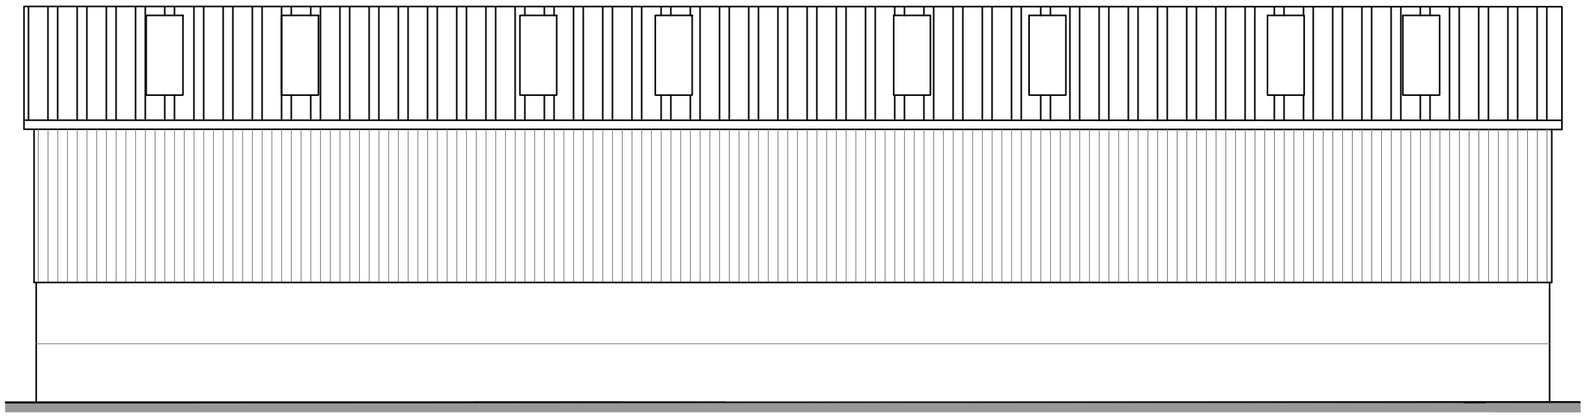

East Elevation

N

1:100

0 2m 4m 6m 8m 10m

CLIENT

Mr S Wickens

SITE

Land at Ash Tree Farm
Woodcock Lane
Grafty Green, ME17 2AZ

TITLE

Hay Barn - Proposed East & West Elevation

DATE	SCALE	DWG No.
July 2021	1:100 A3	2576_005

REVISIONS	REF No.
A - 21.07.2021	P.23.058.2576

bloomfields
CHARTERED TOWN PLANNERS
77 Commercial Road, Paddock Wood, Kent TN12 6DS Tel. 01892 831 600
info@bloomfieldsltd.co.uk www.bloomfieldsltd.co.uk

OS LICENCE NO. 100 022432

Contractors must verify all dimensions on site prior to commencement of works. **DO NOT** scale from this drawing. **FOR PLANNING PURPOSES ONLY**. Drawing to be read in accordance with other schematic documentation. It is the responsibility of the client/employer to instruct a suitably qualified specialist to conform with the requirements of the current CDM 2015 Regulations. Client/employer to appoint a principal designer/contractor, as required under the HSE legal requirements. Refer to www.hse.gov.uk for further guidance. © Drawings and designs are copyright of Bloomfields and must not be copied without prior consent.