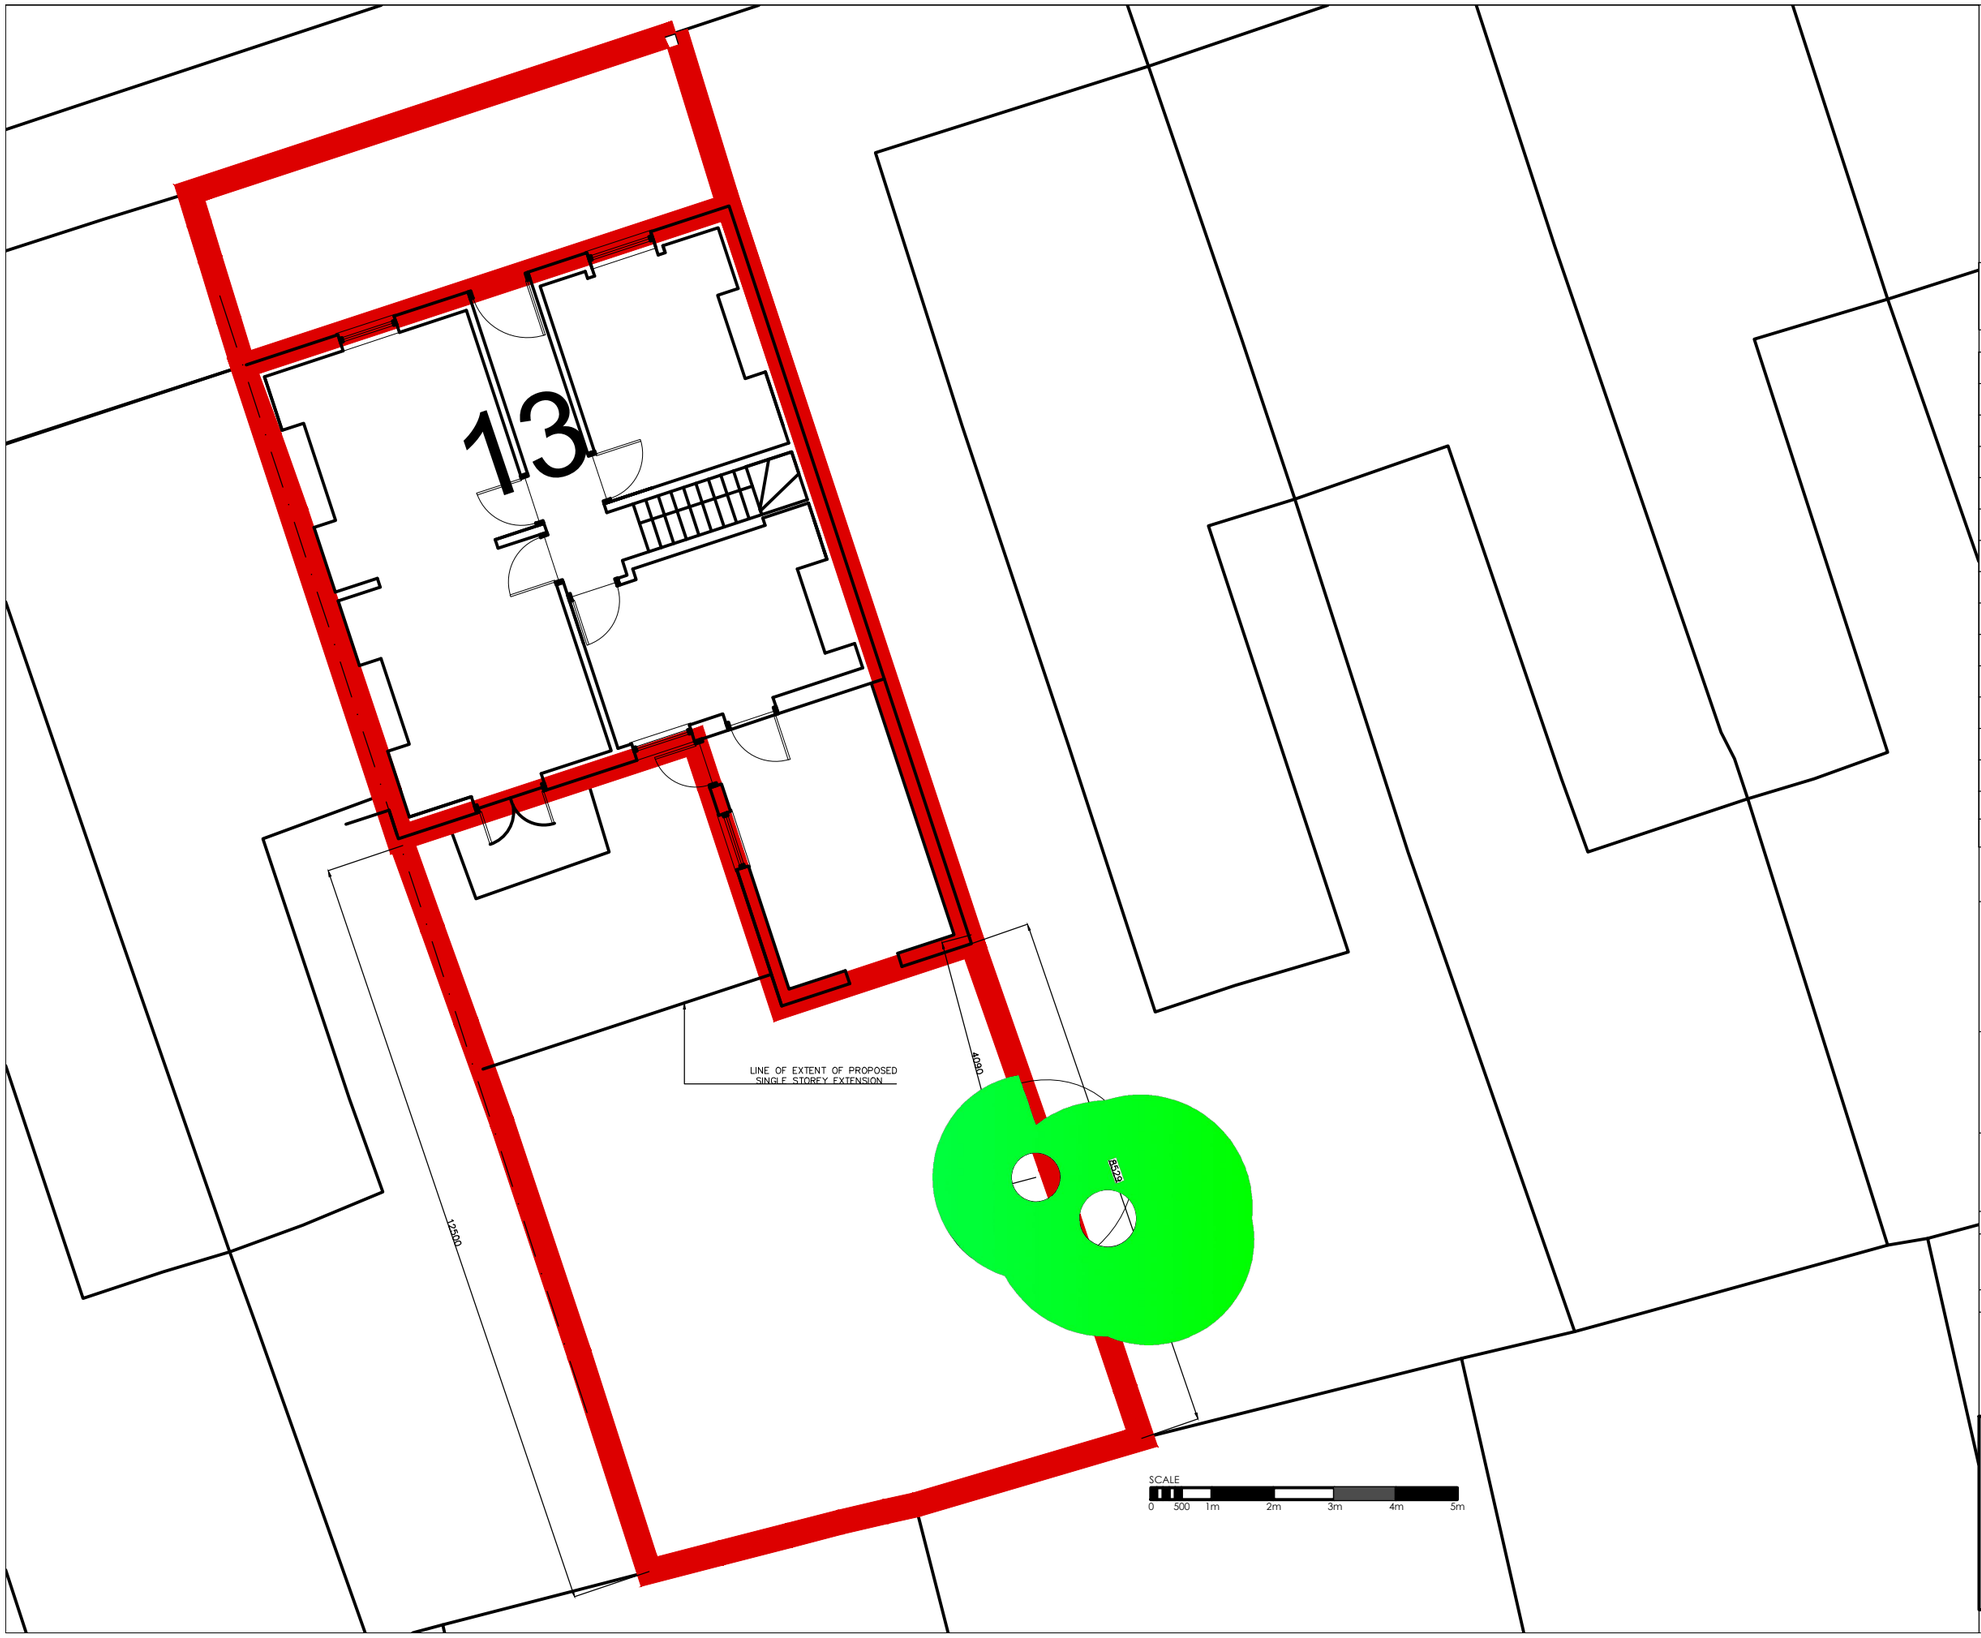

Issued For:

PLANNING

Revision:	Date:	Description:	By:

Revisions

Project Client:

.

Project Title:

PROPOSED EXTENSION AT 13 CHADWICK ROAD

Drawing Title:

SITE PLAN

Project Number:	Drawing Number:
13/CHD	P-01

Scale:	Date:	Drawn By:	Checked By:	Revision:
1:100@A3	06-09-2020	EOL	.	.

Head Office:
48 HAWTHORNE PLACE
EPSOM,SURREY
KT17 4AA
M 07534063737
E archaus2000@.com
www.architecturehausuk.co.uk

COPYRIGHT © architecturehausuk
All Rights Reserved