PROPOSED EXTENSION.

NEWSTEAD FARM. TONGUE LANE. GILBERDYKE. E.R.YORKSHIRE HU15 2UY.

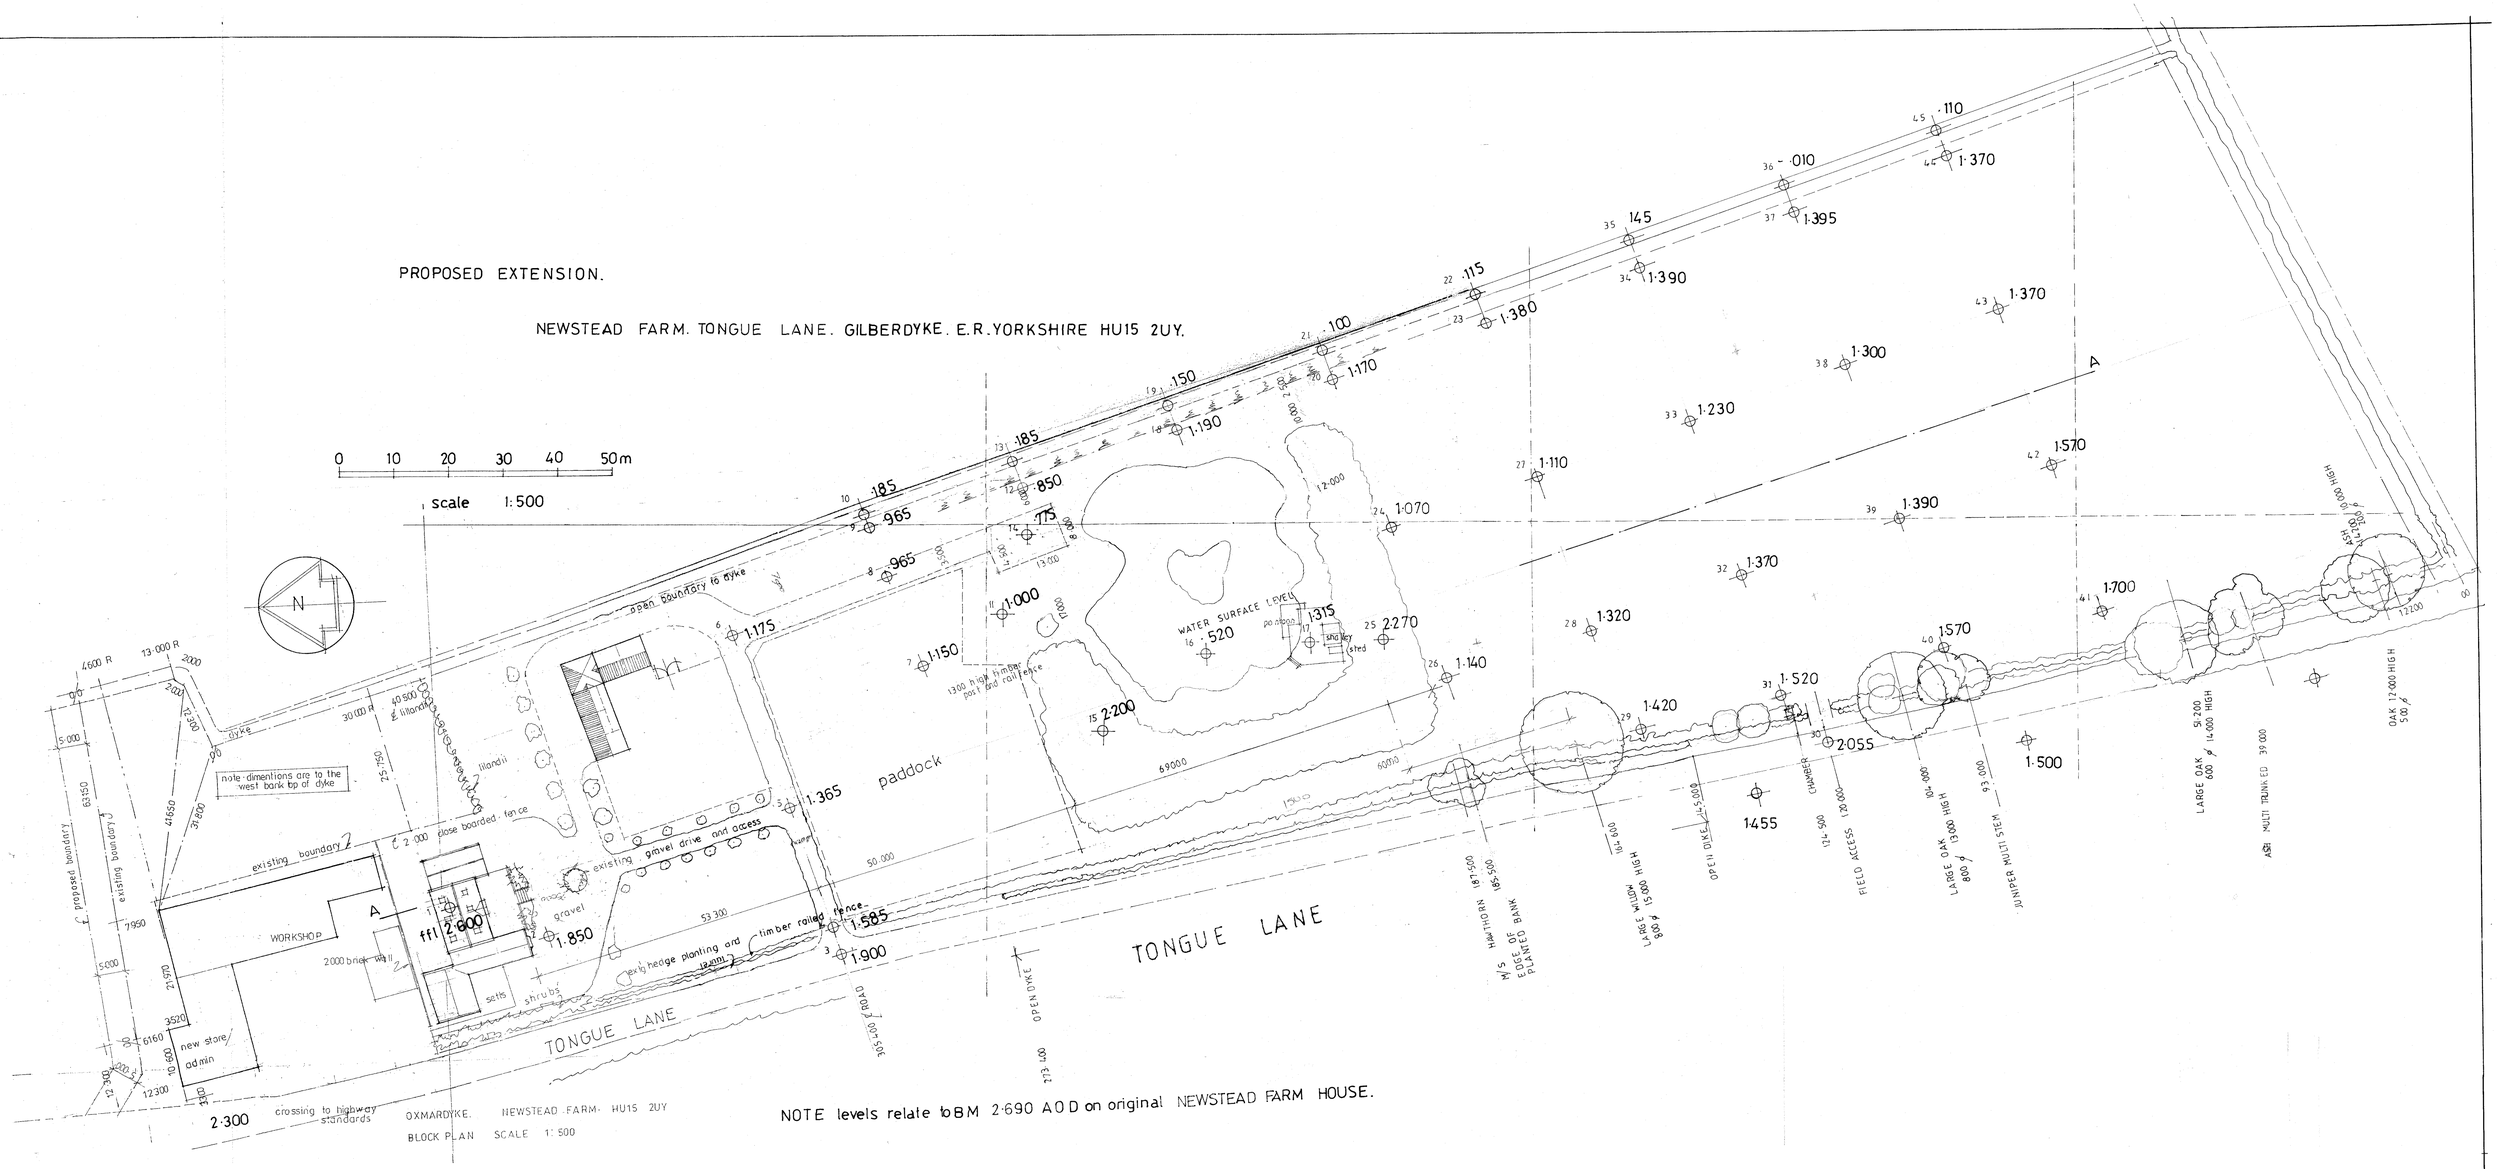


OXMARDYKE. NEWSTEAD FARM. HU15 2UY

BLOCK PLAN SCALE 1:500

NOTE levels relate to BM 2·690 AOD on original NEWSTEAD FARM HOUSE.