Proposed Second Floor Plan 1 :100

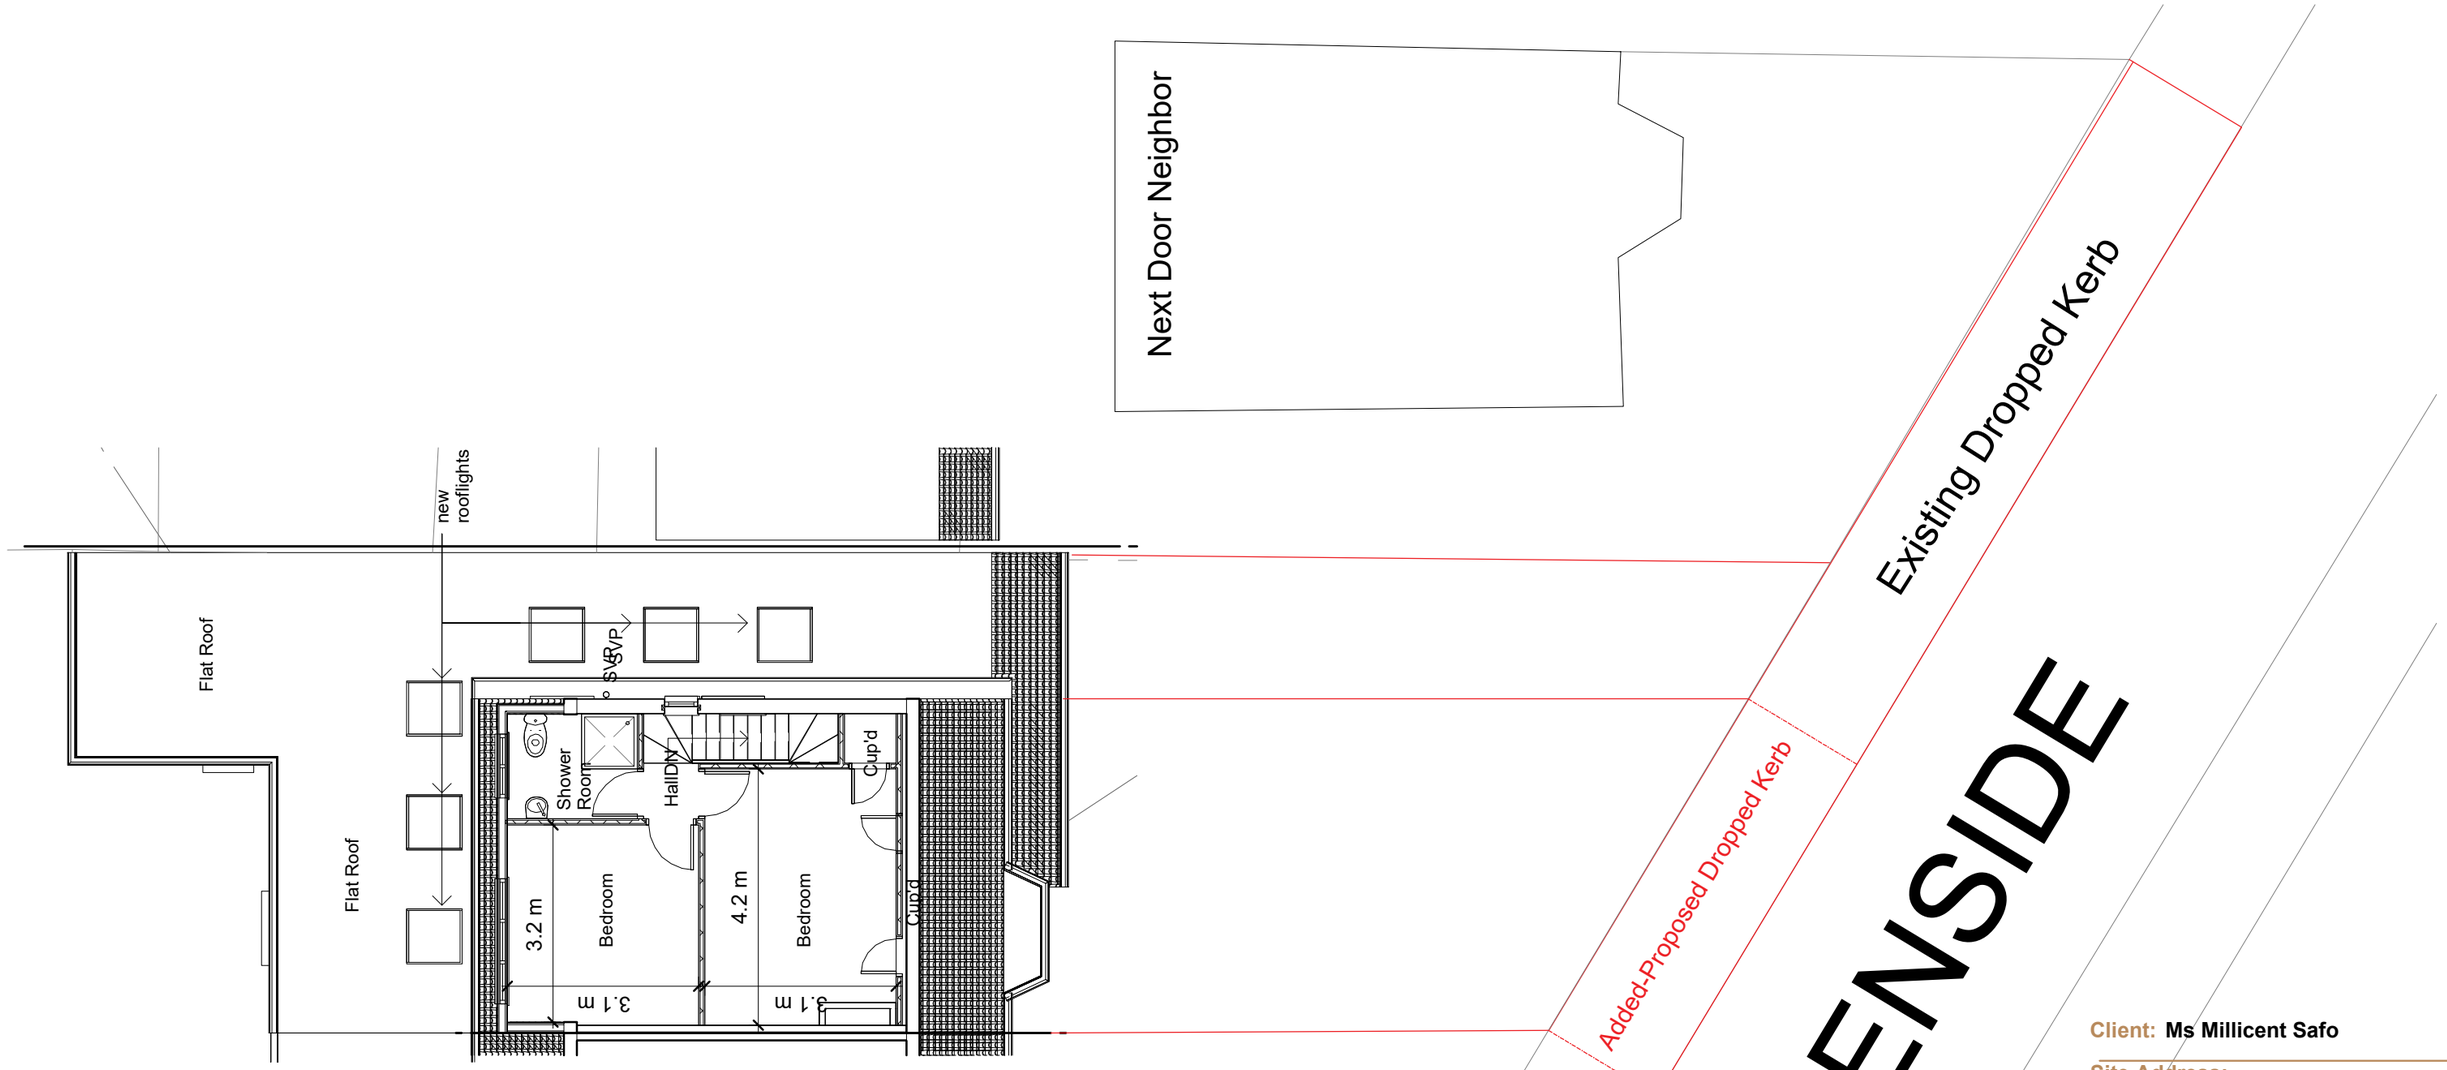

Scale Bar 1:100 0 1 2 3 4 5 6 7 8m

Scale Bar 1:200 0 4 8 12 16m

Client: Ms Millicent Safo

Site Address:
11Greenside
SWANLEY , \PKENT BR87ER

Project:
"Adding Dropped Kerb To The Existing Property "

Title: Propose Second Floor Plan

Drawn: Michael Safo

Drawing No.: 10

Scale: 1:100 & A3

Date: 29 July 2021