ELEVATION A-A

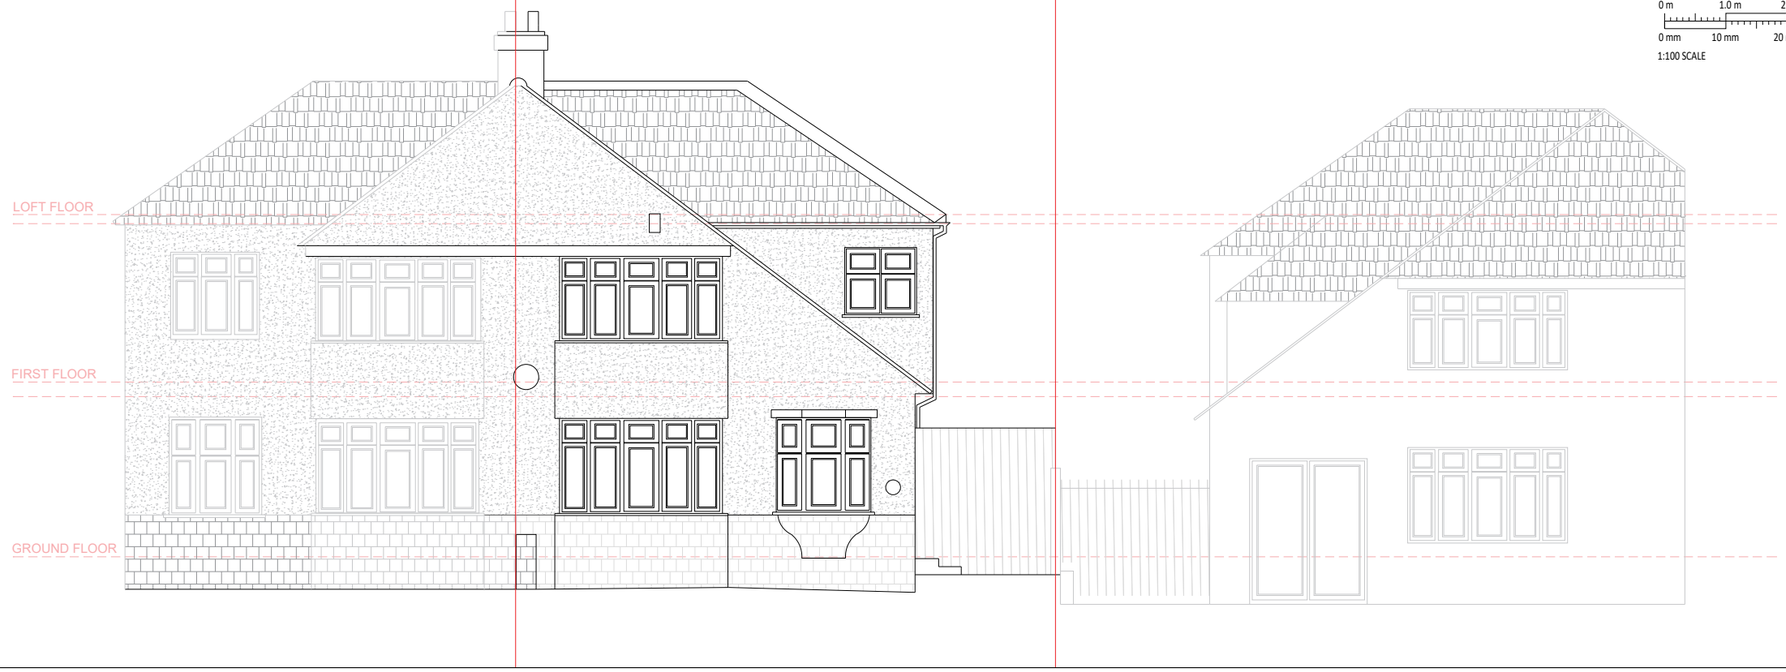

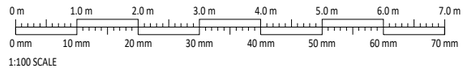

ELEVATION B-B

ELEVATION REFERENCE PLAN (NTS)

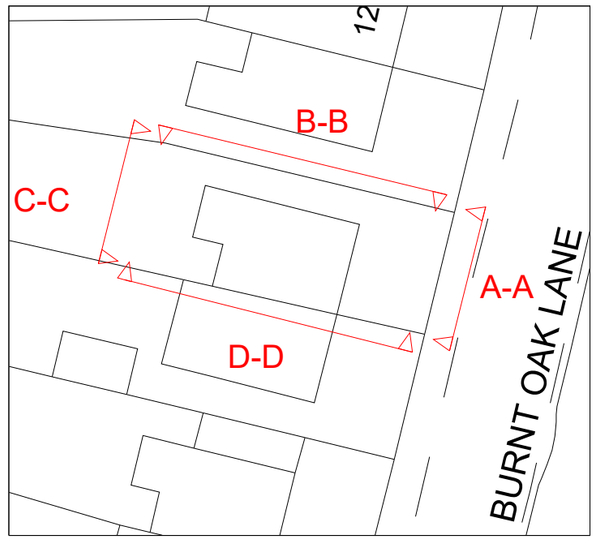

SPILLWAYS

Rev.	Description	Date	By
P1	ISSUED FOR INFORMATION	29.05.21	SK

Drawn	Date	Scale	Checked	CAD Filename
SK	29.05.21	1:100@A3	SK	150

Job No.	Drawing No.	Revision
1462	1462-DR-150	P1

Job Title
125 BURNT OAK LANE, SIDCUP

Client
[redacted]

EXISTING ELEVATION
SHEET 1

SPILLWAYS LIMITED 2014