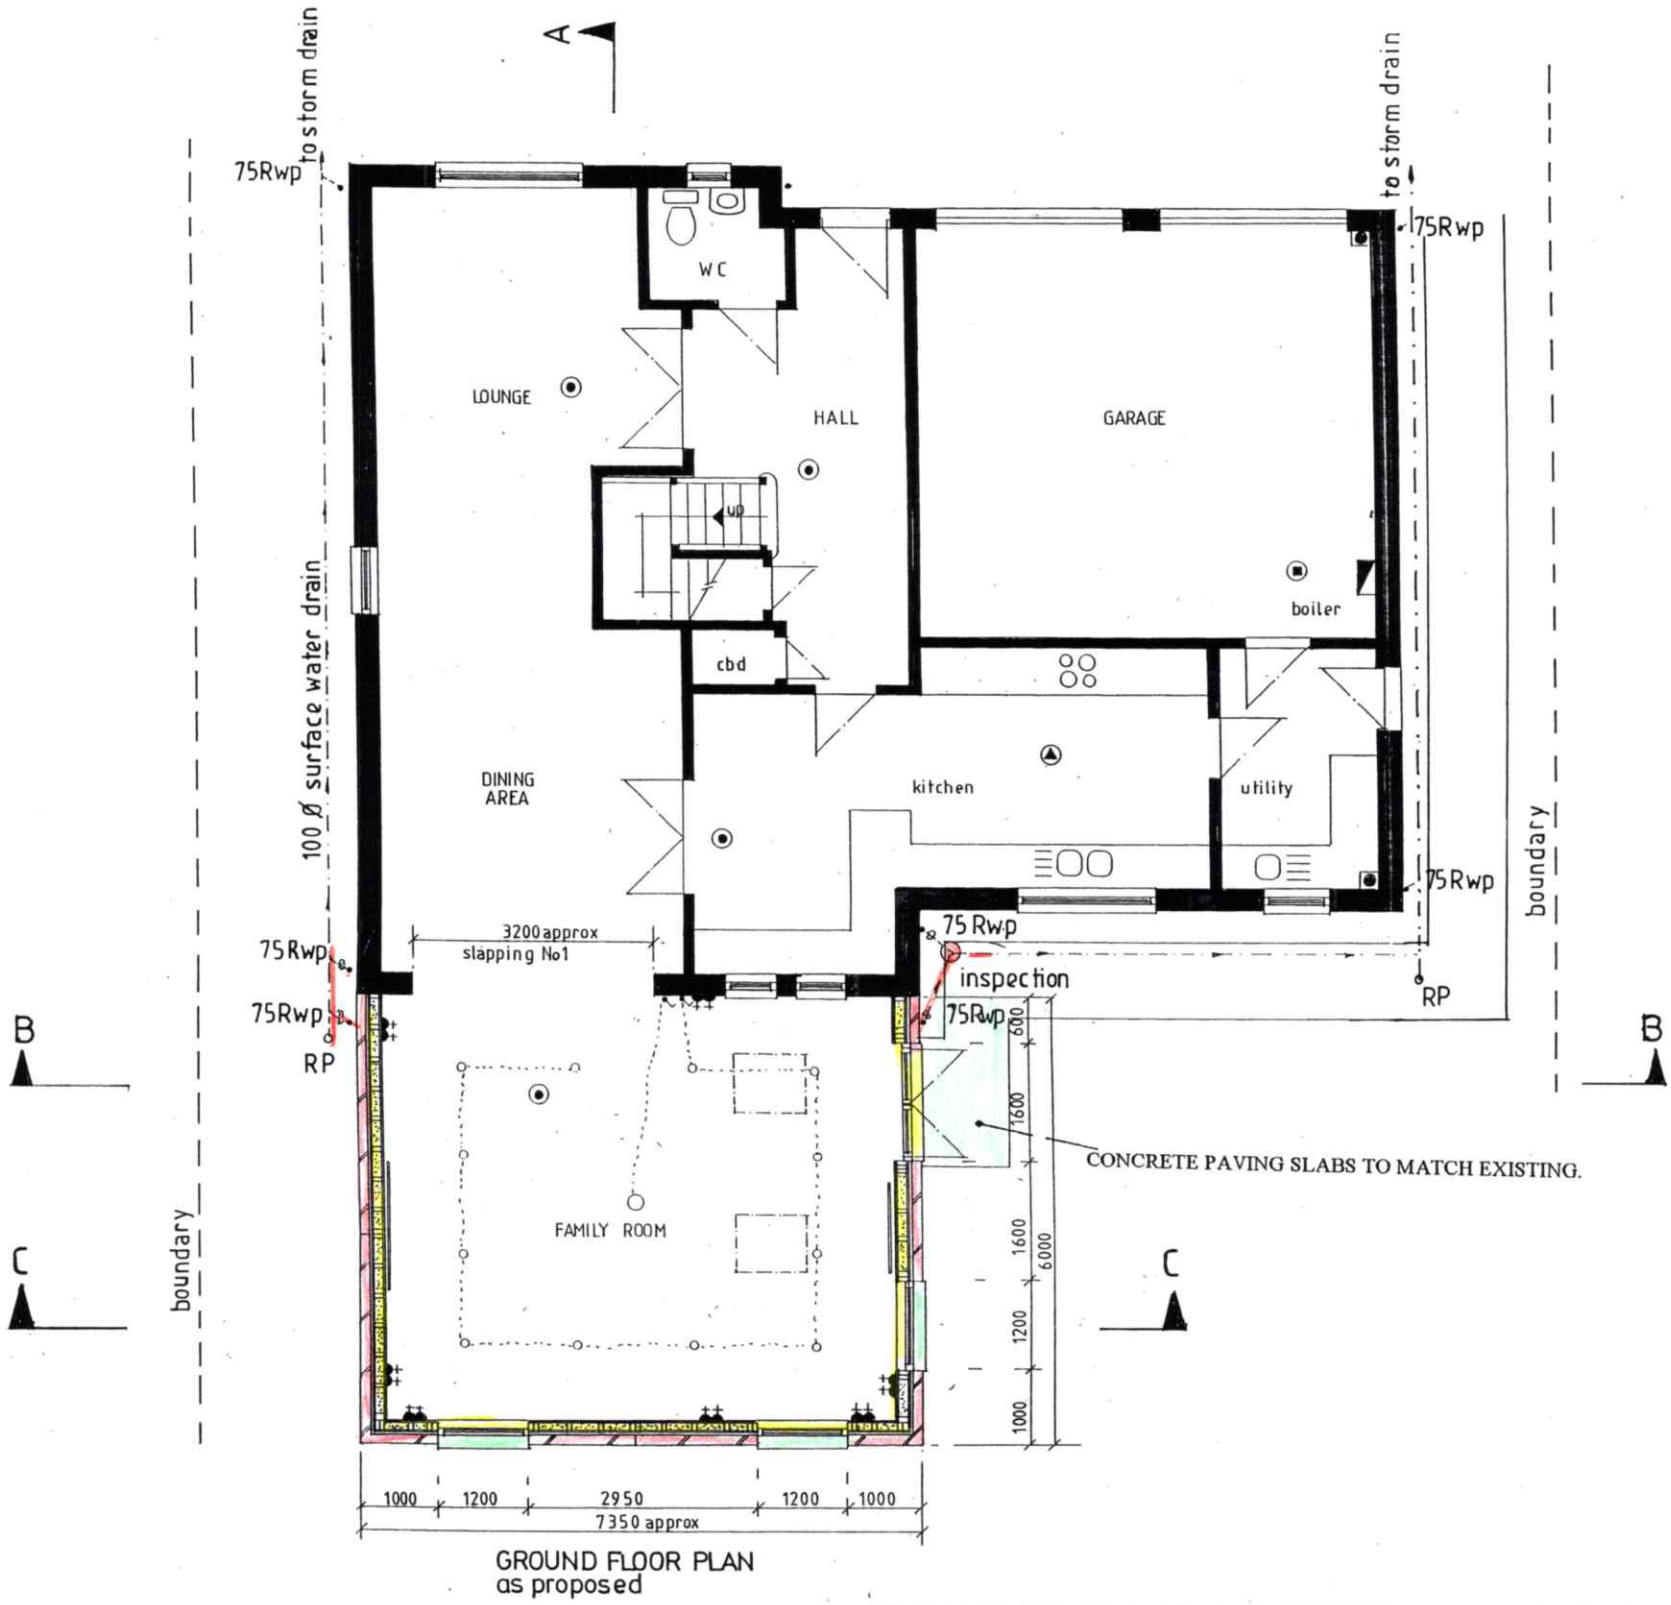

GROUND FLOOR PLAN
as proposed

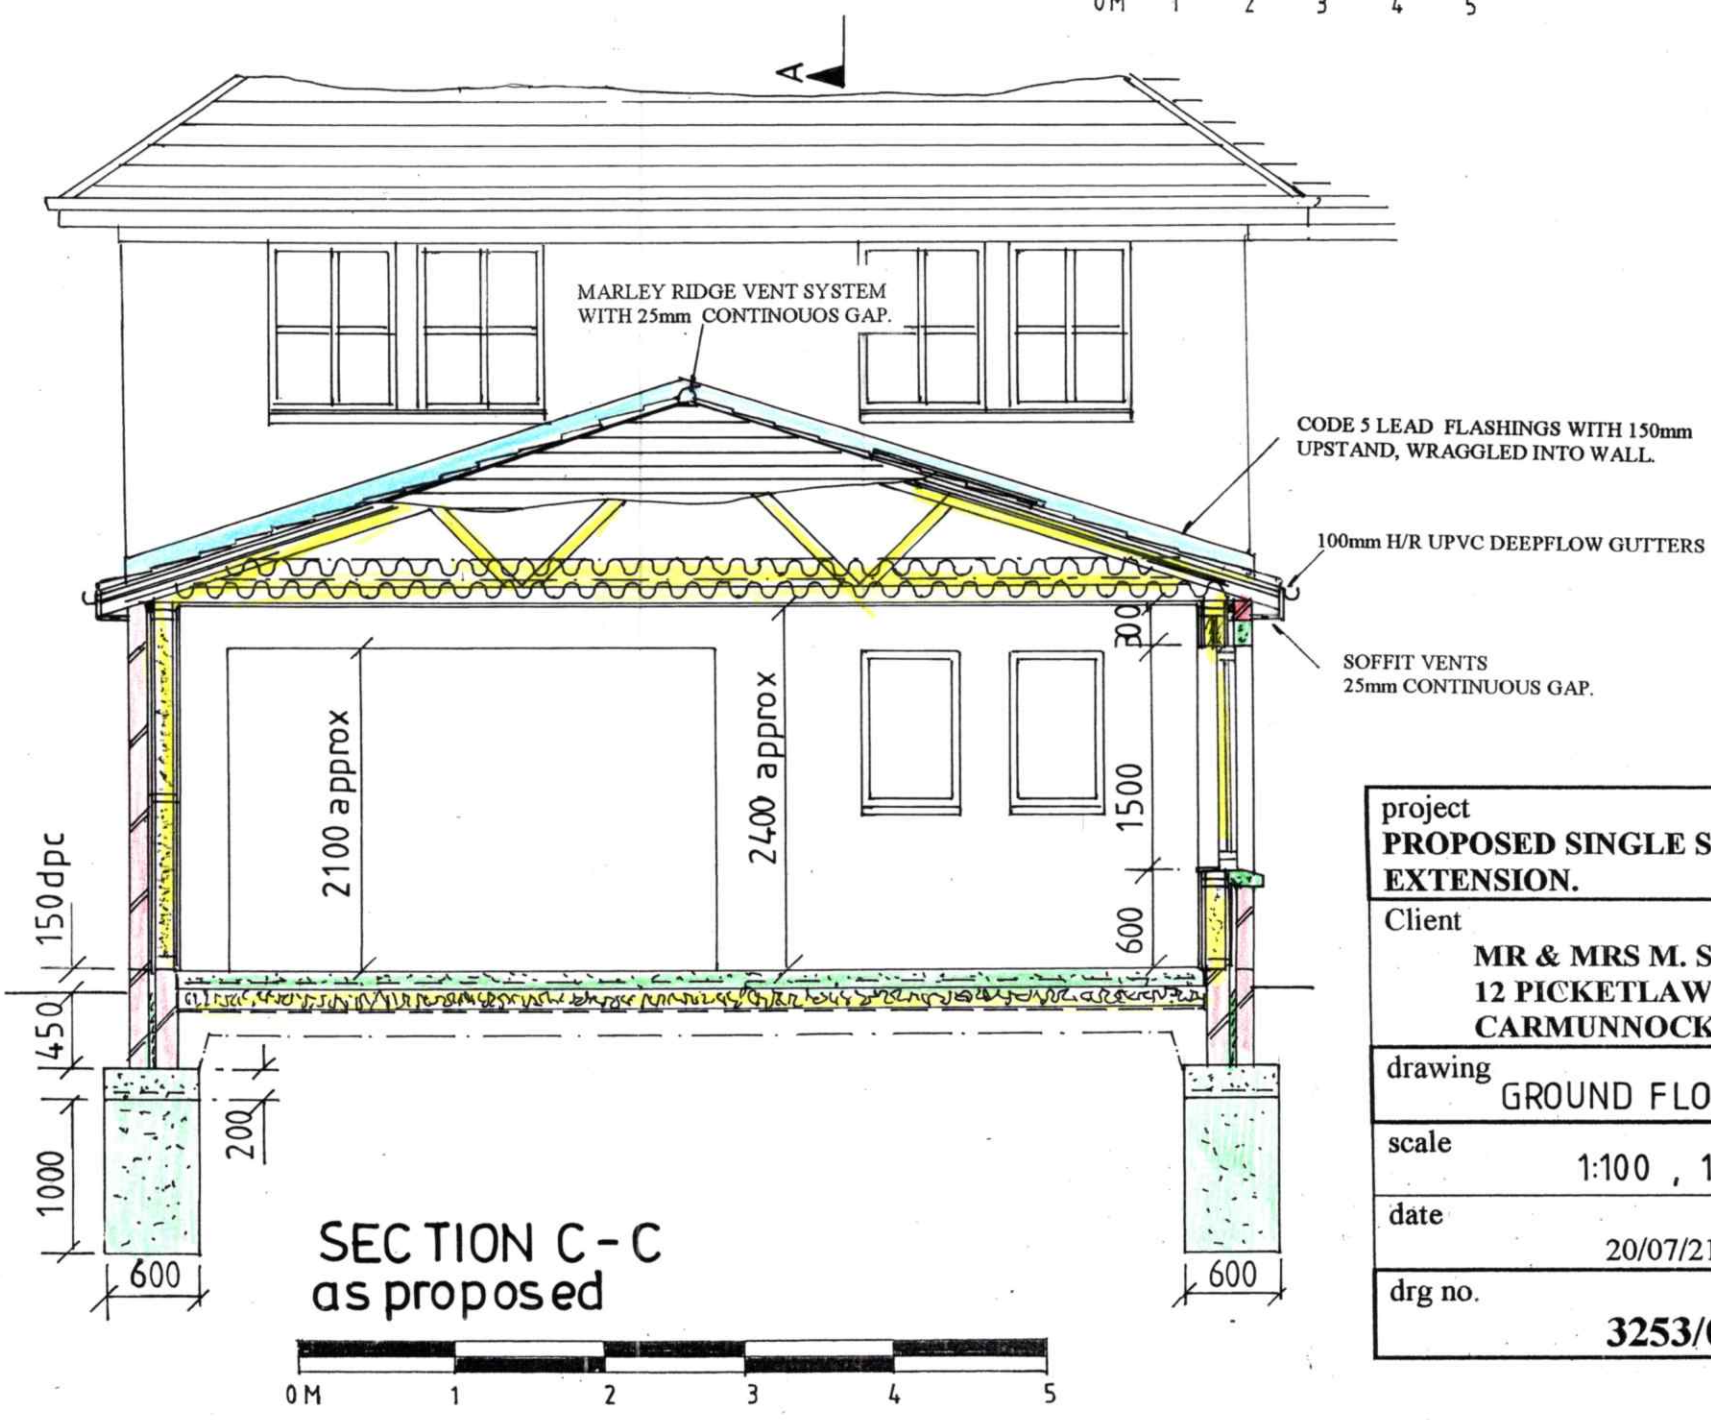

SECTION C-C
as proposed

project	**PROPOSED SINGLE STOREY REAR EXTENSION.**
Client	**MR & MRS M. STEVEN** **12 PICKETLAW DRIVE** **CARMUNNOCK. G76 9AA**
drawing	GROUND FLOOR PLAN-AS PROPOSED
scale	1:100 , 1:50
date	20/07/21
drg no.	**3253/05**