Copyright of this drawing is vested in the Architect and it must not be copied or reproduced without consent. Figured dimensions only are to be taken from this drawing. All contractors must visit the site and be responsible for taking and checking all dimensions relative to their work. PLUS Architecture are to be advised of any variation between drawings and site conditions.

DO NOT SCALE OFF THIS DRAWING ..... IF IN DOUBT ASK

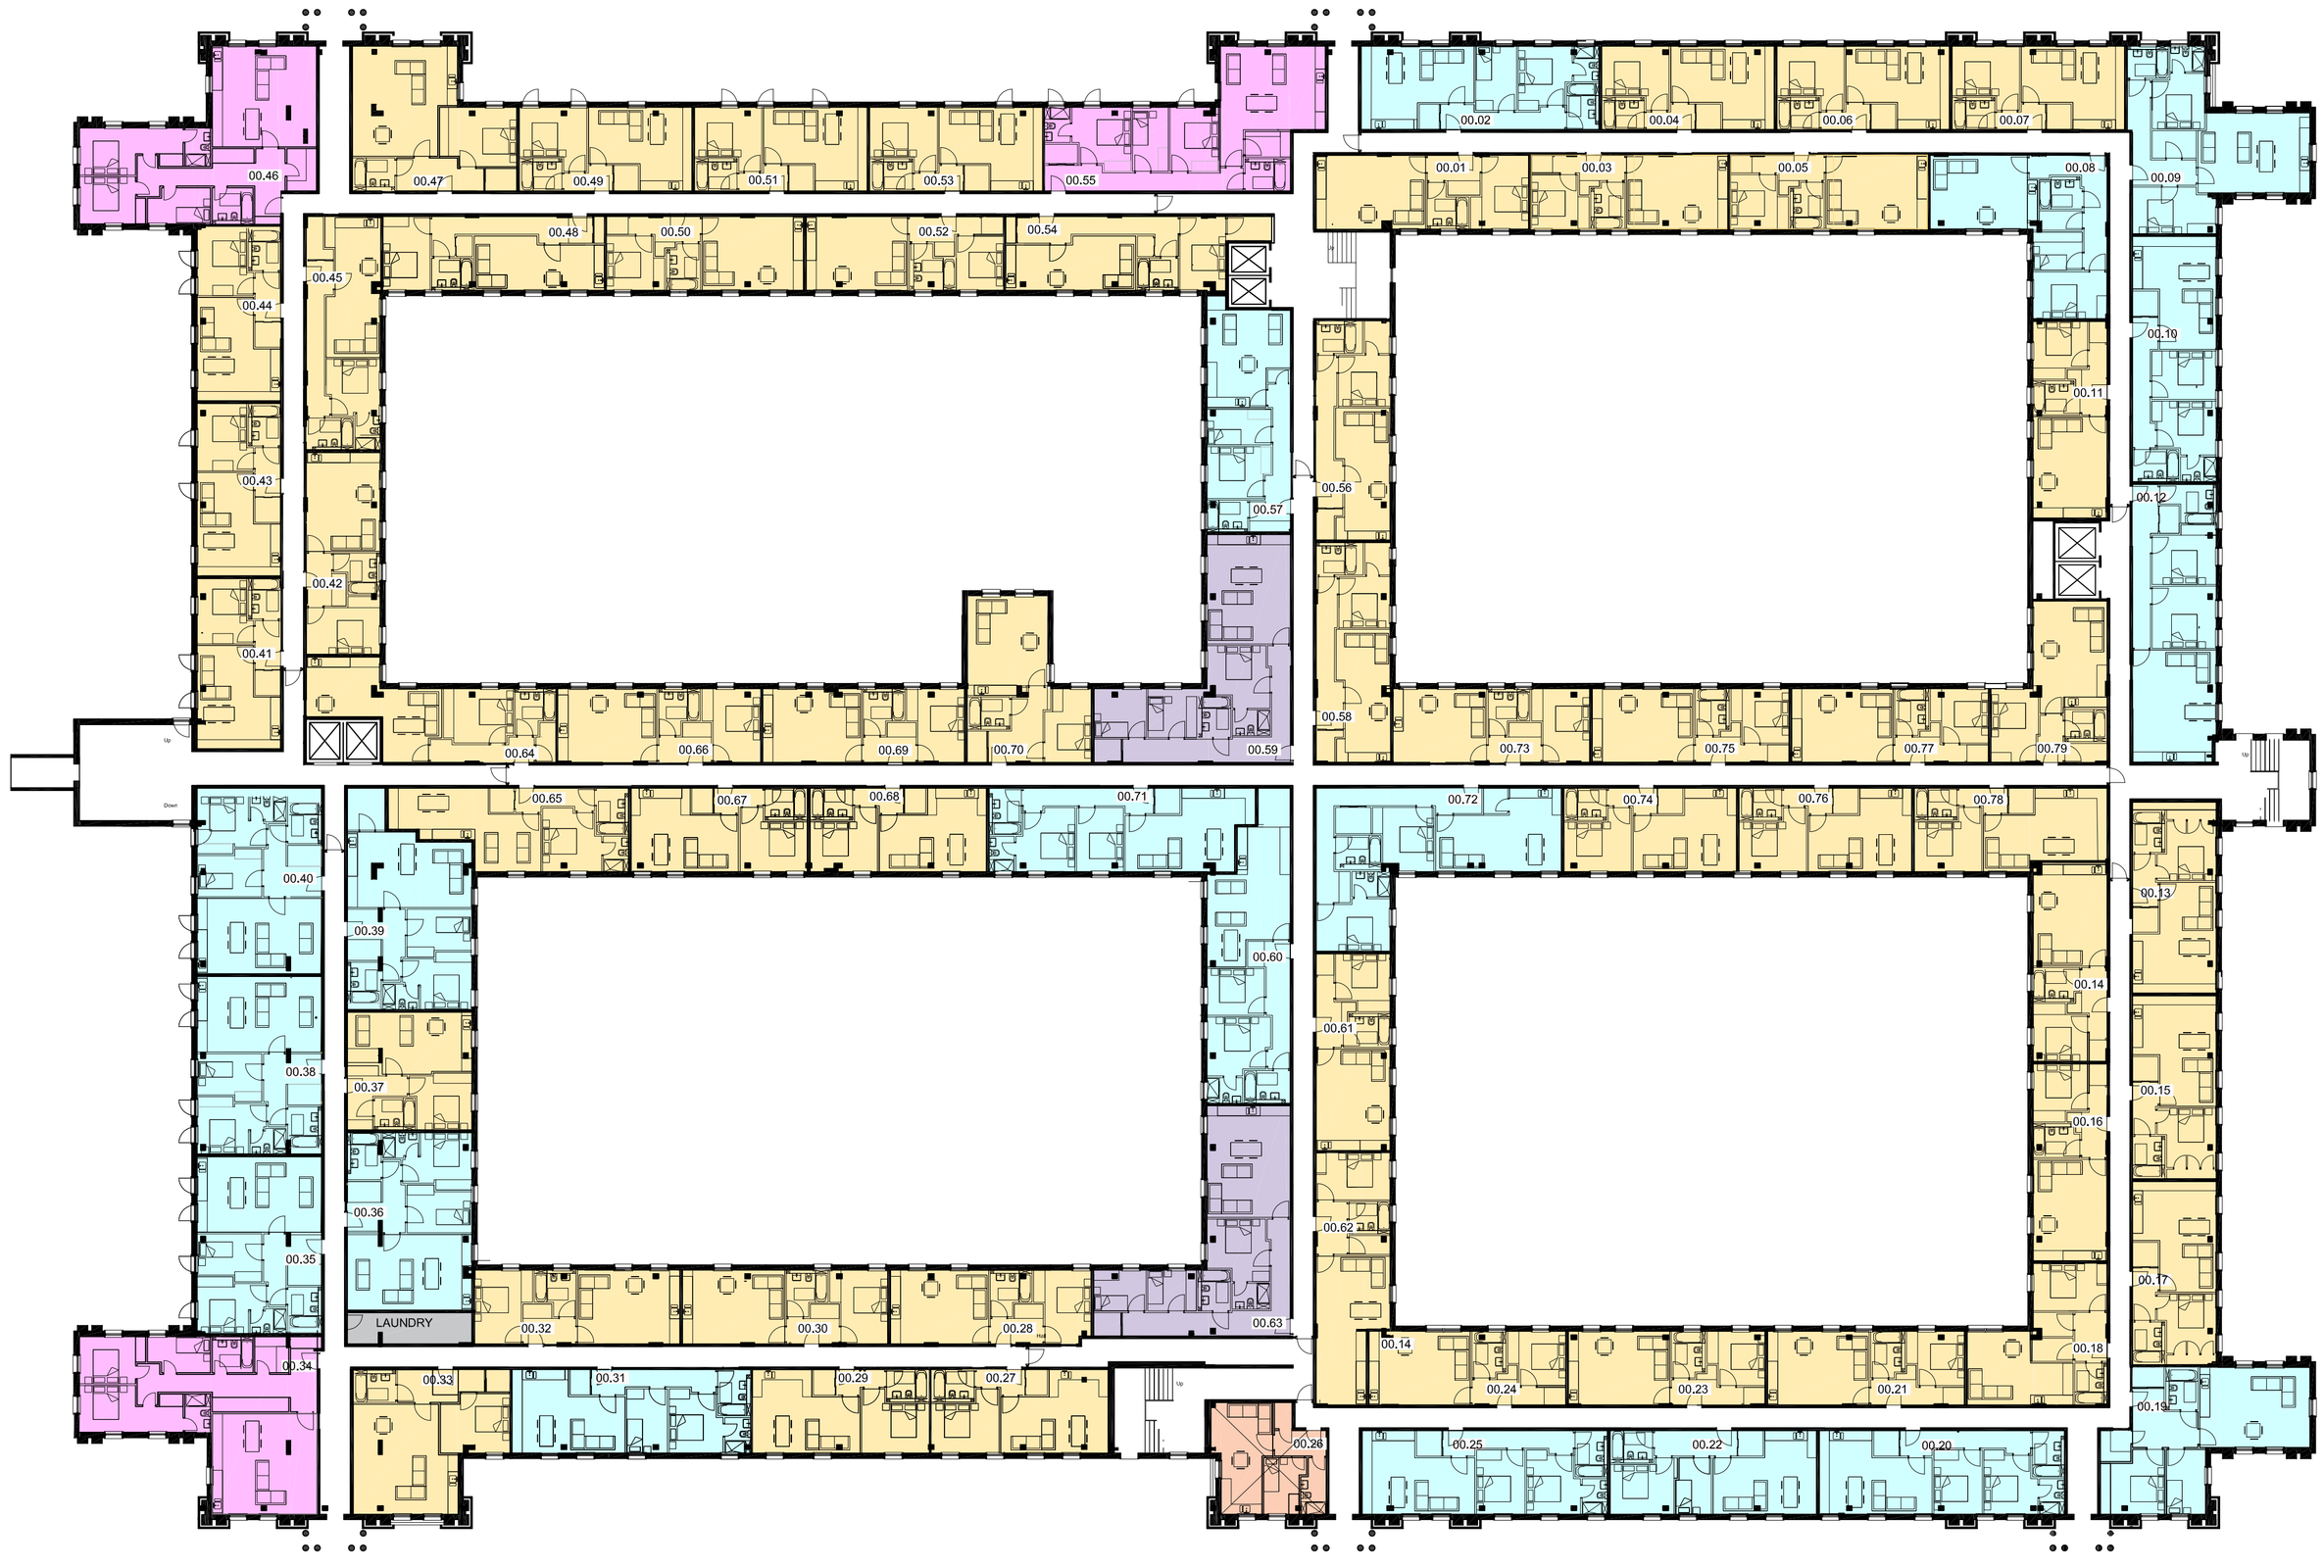

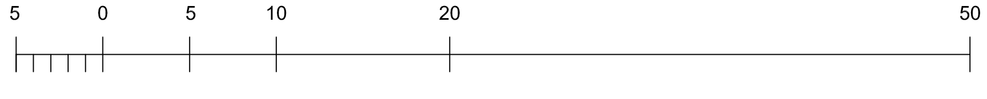

1 Bed

1 Bed (1 p)

2 Bed

3 Bed

3 Bed (4p)

NOTES:

LEGEND

+9.450 Height Levels

FFL+9.450 Proposed Floor Finished Levels

Section Marks

Site Boundary

Outline of Existing Building

KEY TO MATERIALS:

REV:	DATE:	DETAILS:	INITIALS:

NORTH POINT:

KEY PLAN:

PLUS ARCHITECTURE
Chancery Lane, Dublin 8, Ireland.
W: www.plusarchitecture.ie T: 353 (0)1 521 3378

PROJECT:	Highfield House	PROJECT NO.: 476	DATE: 27.05.2021
CLIENT:	Comer Homes Group	DRAWING NO.: 476_B1_02_01	REVISION
TITLE:	Proposed Ground Floor	DRAWN BY: LC	SCALE AT A1: 1:250
ISSUE TYPE:	Information	CHECKED BY: GW	SCALE AT A3: