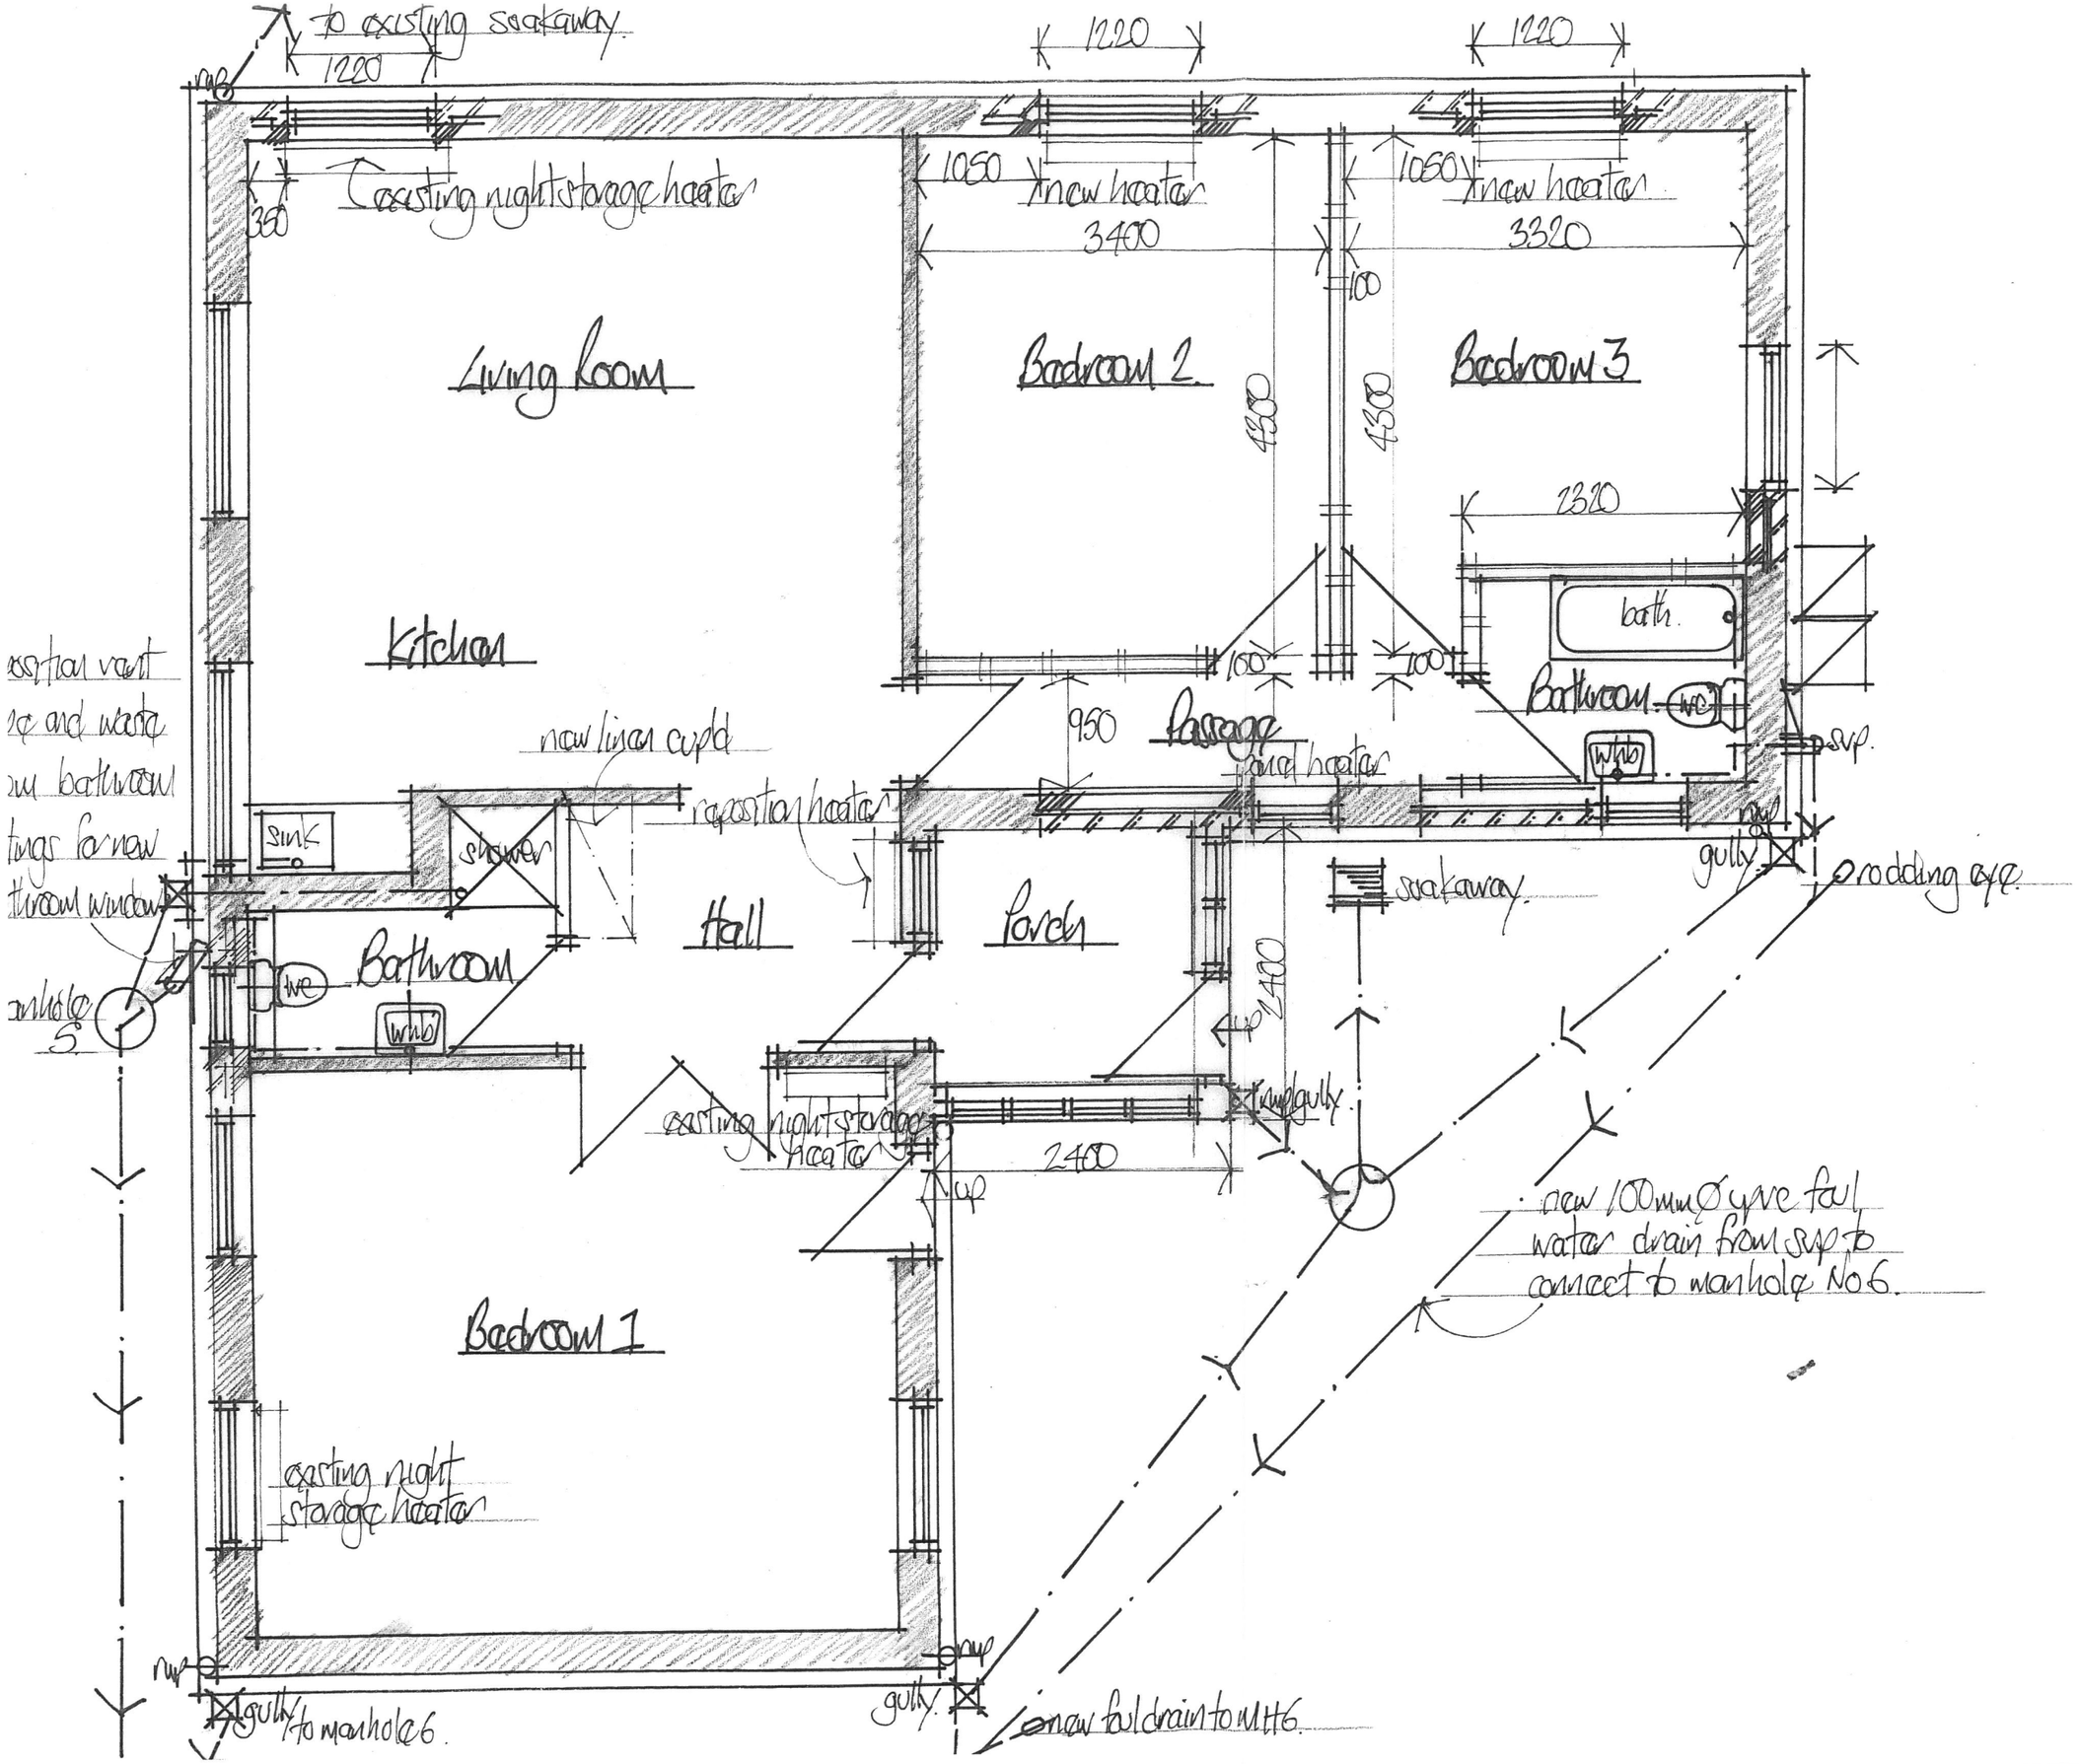

Drawing No 36/6
Hadrian's Garden Villa
Rufflers Close
Henshaw, Nr Bardon Mill
NE47 7HF

Proposed Ground Floor Plan Scale 1:50.