Figured dimensions only are to be used. All dimensions to be checked on site. Differences between drawings and drawings and specifications to be reported to FORM Design Group The copyright remains with FORM Design Group Limited

Date Issue/Revisions

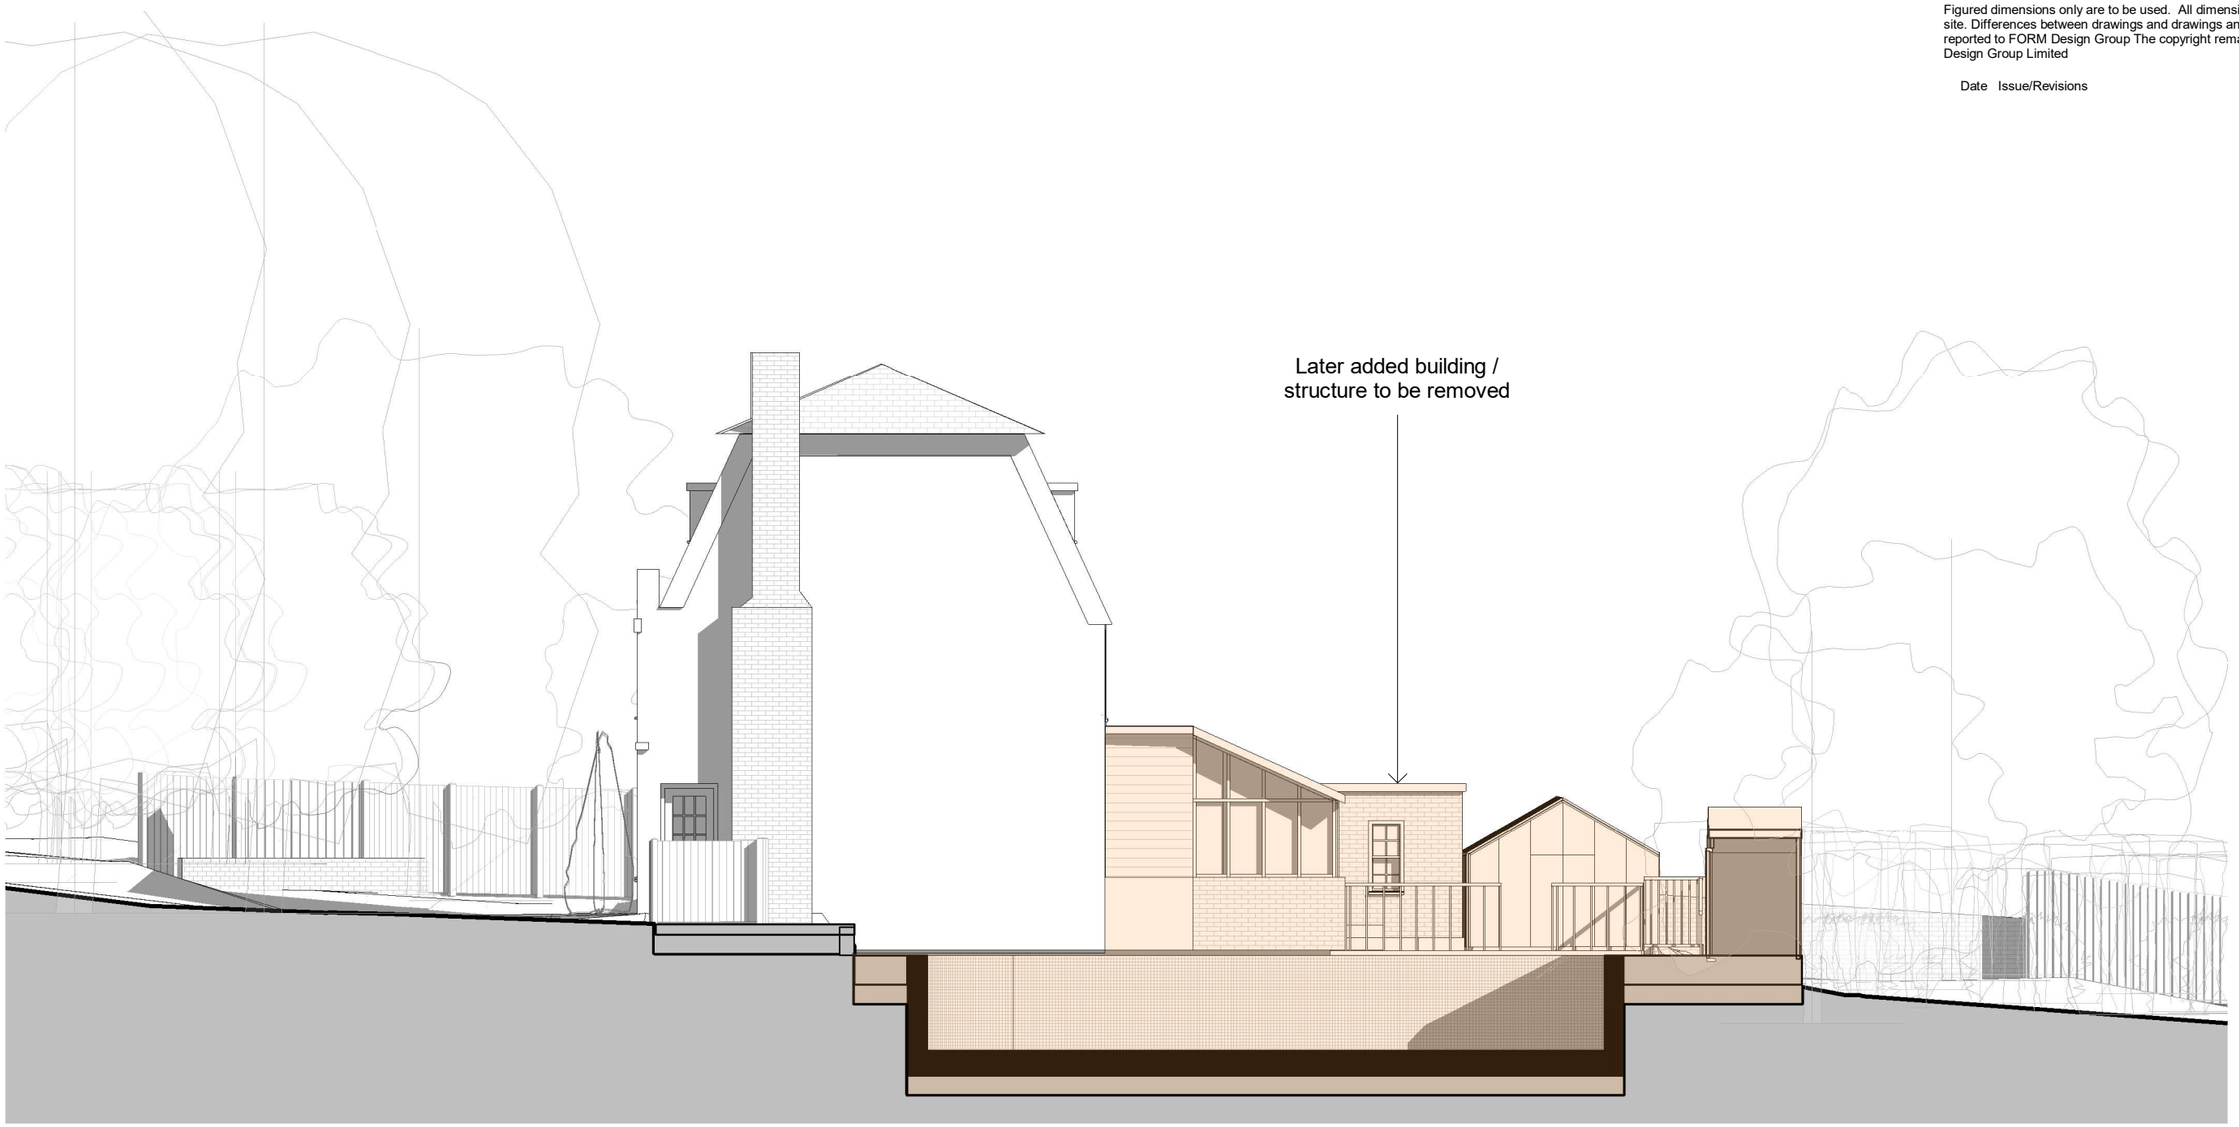

Form Architecture and Planning
Walton on Thames, Surrey. KT12 4RZ
Tel 01932 213248

0 1 2 3 4 5

Scale at A3 (1:100)

Architecture

Planning

interiors

Landscape

EXISTING NORTH ELEVATION

A. Impey

Hollycroft

1761 PL110

1 : 100

14/07/2021 15:16:42