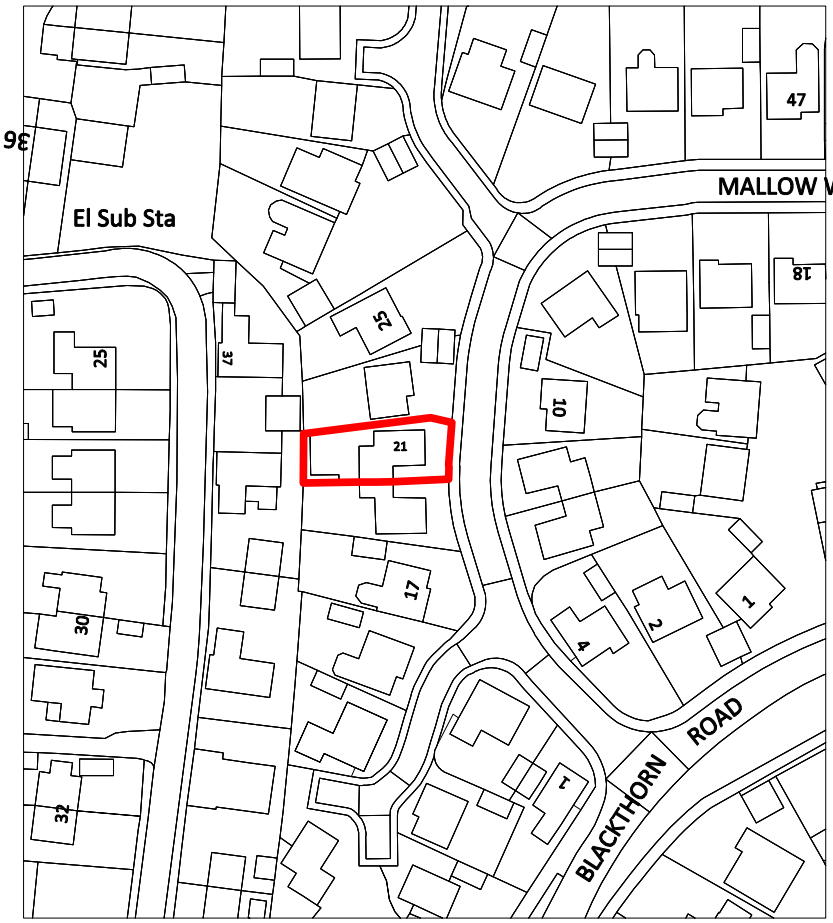

Customer: Mr R Weaver	Site: 21 Mallow Way Wymondham Norfolk NR18 0XF
Drawing Title: Planning - Site Location Plan	
Drawing No: 05	Contract No: 21/30
Scale: 1:1250 (@ A4)	Date: julu 2021
Drawn: Graham Rayson	Revision: Ref No:

1. All dimensions in millimetres (mm) and levels in metres (m) unless noted otherwise.
2. This drawing to be read in conjunction with all other relevant drawings and specification.
3. All work to comply with the relevant British Standards, Codes of Practice and the Building Regulations.

Revisions:

Graham Rayson
Architectural Drawing Studio
Northfield, Northacre, Caston
Attleborough, Norfolk, NR17 1DG
Tel 07771 804308
Email graham.archdrawings@gmail.co.uk