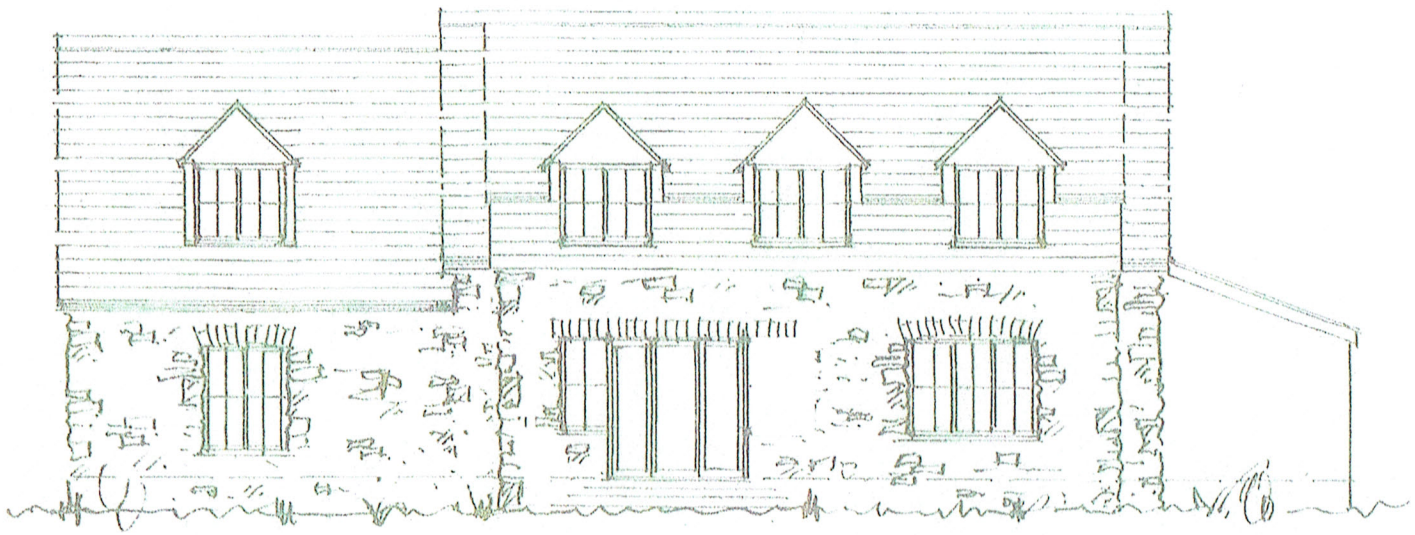

SOUTH WEST

SOUTH EAST

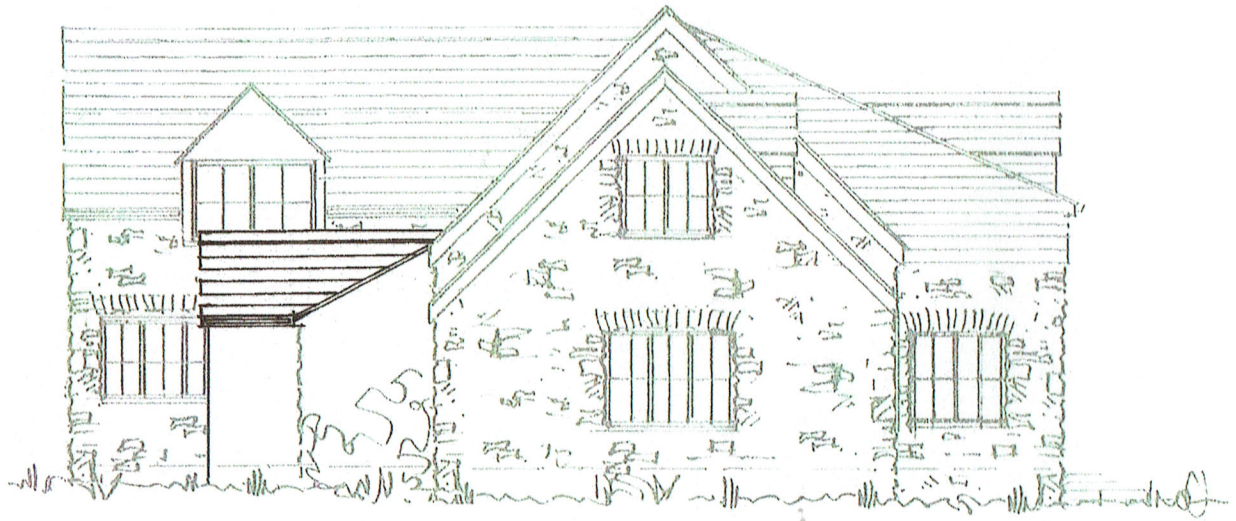

NORTH WEST

NORTH EAST

rod rubber architectural design

bxdesign
st mervyn
podstow
cornwall pl28 8np
telephone podstow 0841 520791

job THE OLD SCHOOL HOUSE, ST EVAL Mr.and Mrs.A.Lyle PROPOSED EXTENSION Elevations as existing	date 22 June 2021 scale 1:100 @ A3 drawing no 2104/E2