notes

Written dimensions are to be taken in preference to scaled dimensions. The contractor is responsible for checking all dimensions before ordering or starting work.

These drawings are to be read in conjuntion with all the relevant Structural Engineer's, Service Engineer's and Specialist drawings, plus the specifications and calculations.

The works described and specified in this drawing and associated drawings shall be undertaken in accordance with all current Health and Safety Legislation.

IF IN DOUBT ASK

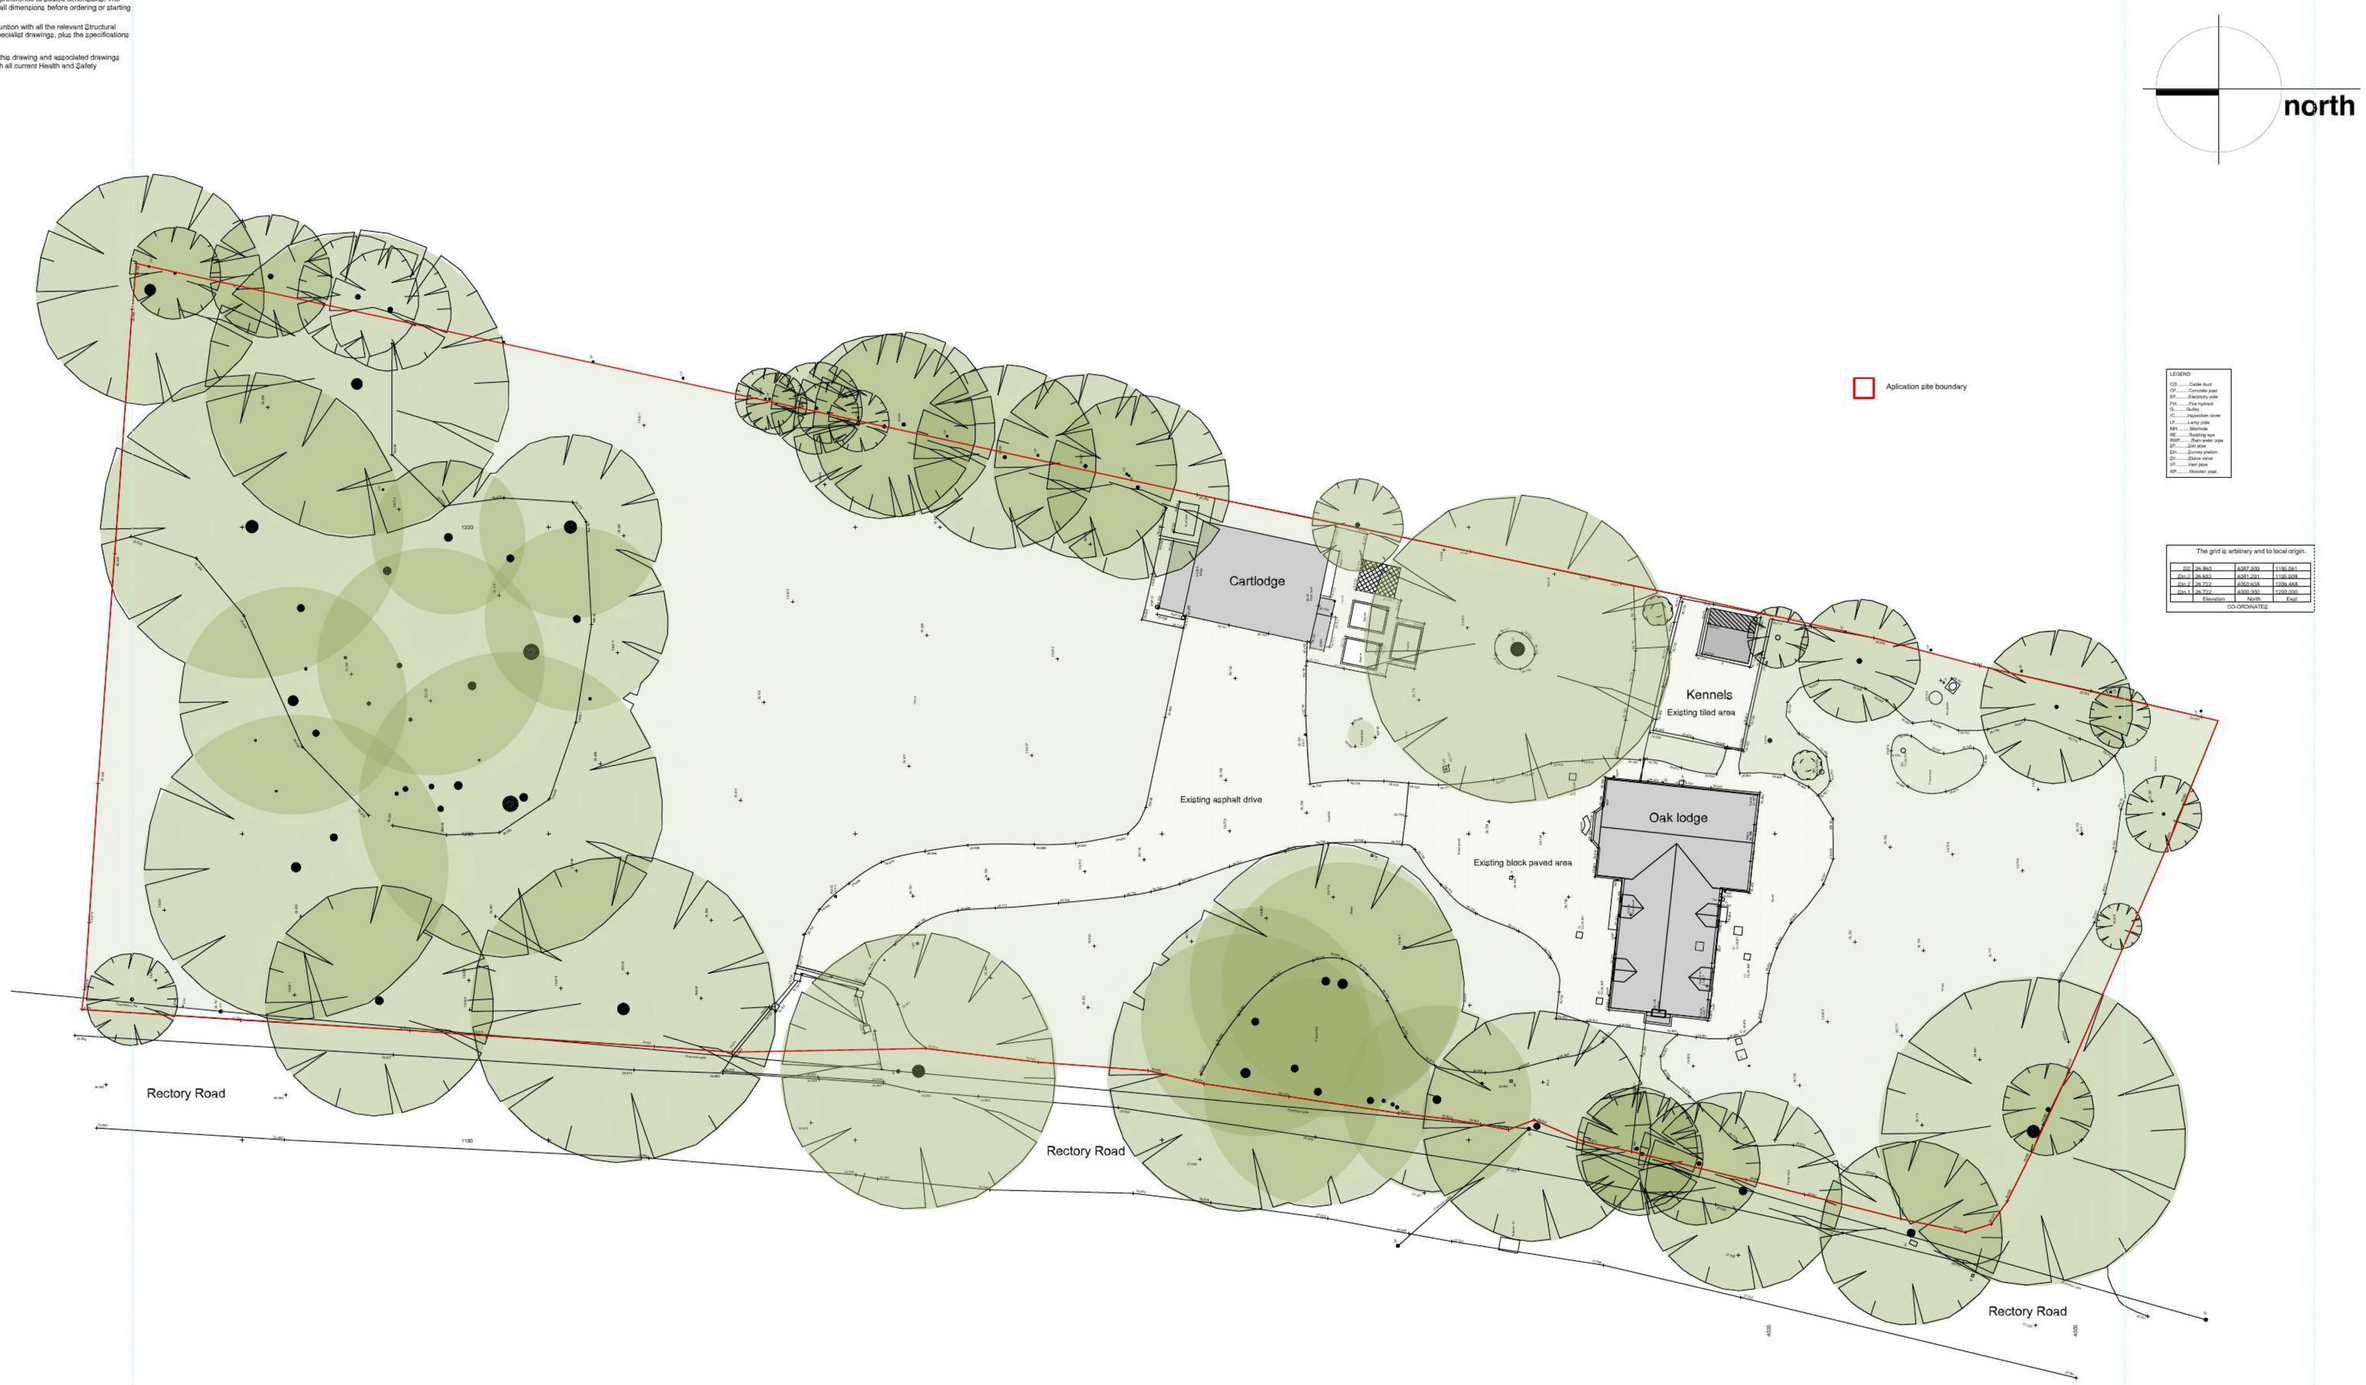

LEGEND

CD.....Cable duct
CP.....Concrete post
EP.....Electricity pole
FH.....Fire hydrant
G.....Gulley
IC.....Inspection cover
LP.....Lamp pole
MH.....Manhole
RE.....Rodding eye
RWP.....Rain water pipe
SP.....Soil pipe
SW.....Survey station
SV.....Sluice valve
VP.....Vent pipe
WP.....Wooden post

The grid is arbitrary and to local origin.

	Elevation	North	East
CD	26.863	4387.930	1195.061
Stn 3	26.803	4381.221	1195.008
Stn 2	26.722	4363.838	1226.468
Stn 1	26.722	4300.300	1200.000

CO-ORDINATES

Plater | Claiborne
Architecture + Design

The Sail Lofts
Tollesbury
Essex
CM9 8SE

Visual
841 x 594
A1

project: Oak Lodge, Rectory Road, Weeley Heath, Essex

title: Site Plan

scale bar
0m 5 10 15 20m

file No: 2110
date: July 2021
scale: 1:200 @ A1

Status
Planning Issue
This Drawing is for Planning purposes only

drawing No: 2110|02

revision:

Copyright is reserved by Plater | Claiborne. This drawing shall not be reproduced or used without the permission of the Architects