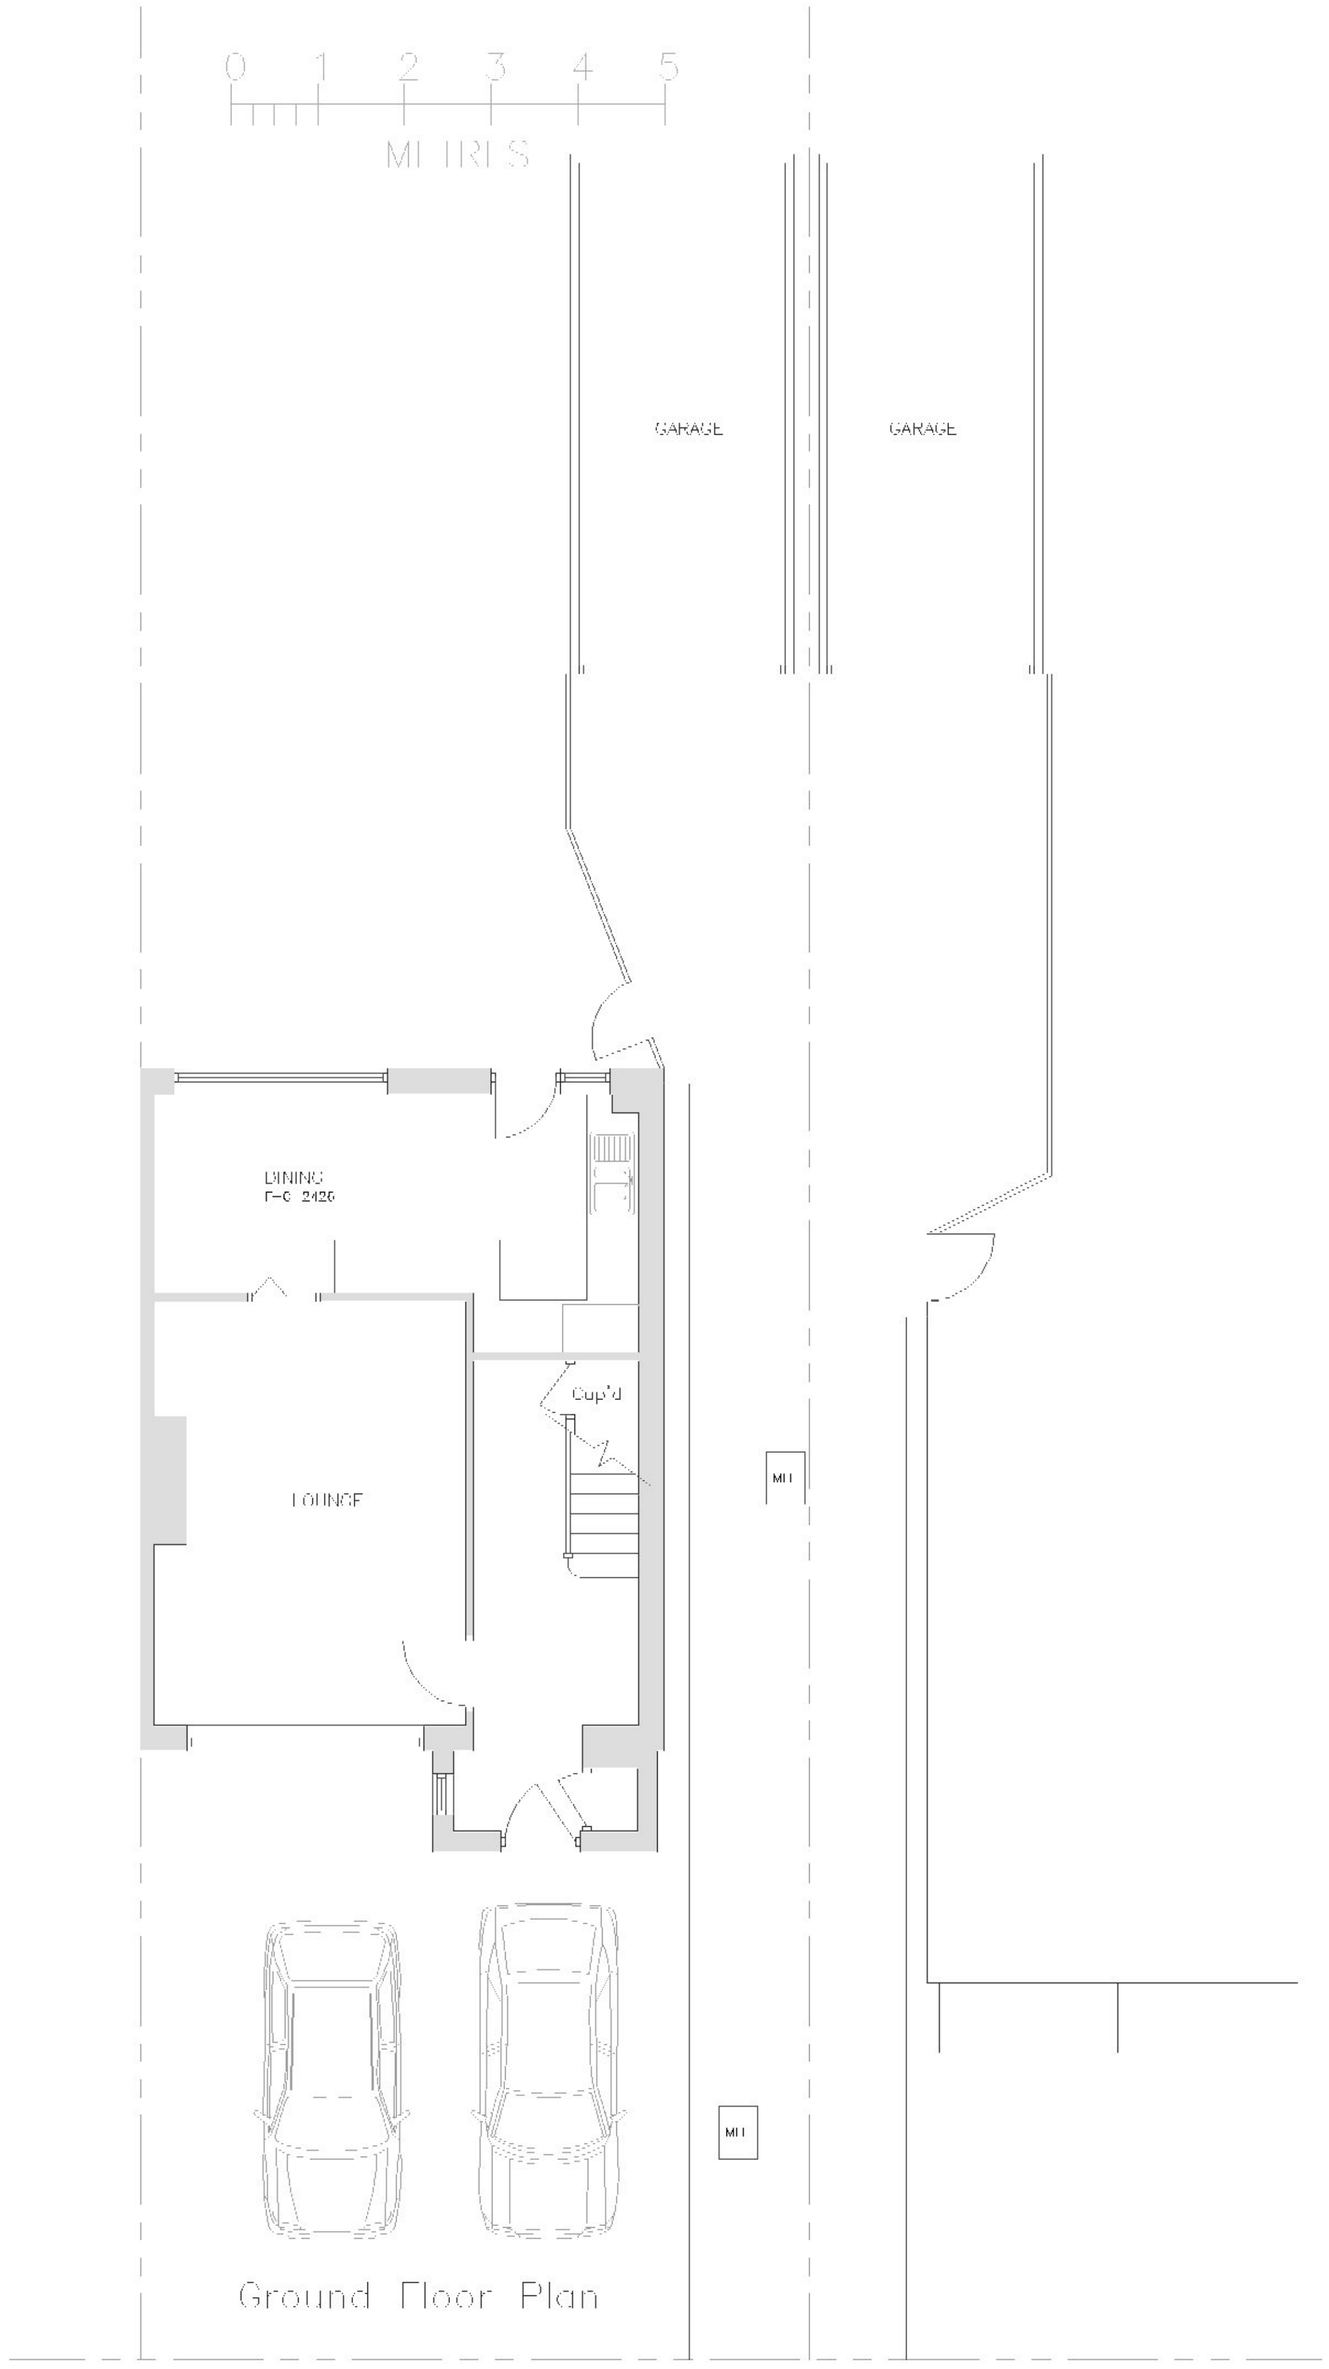

Ground Floor Plan

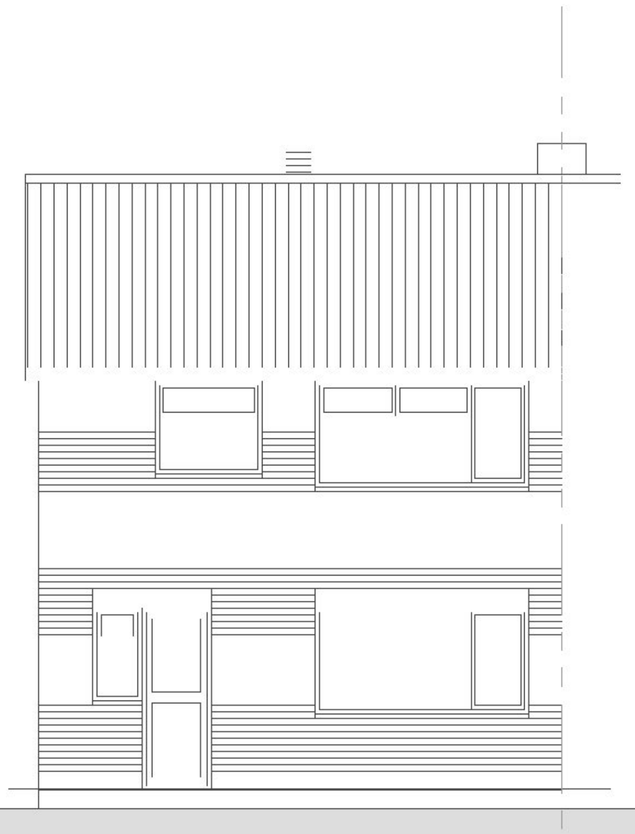

Side elevation

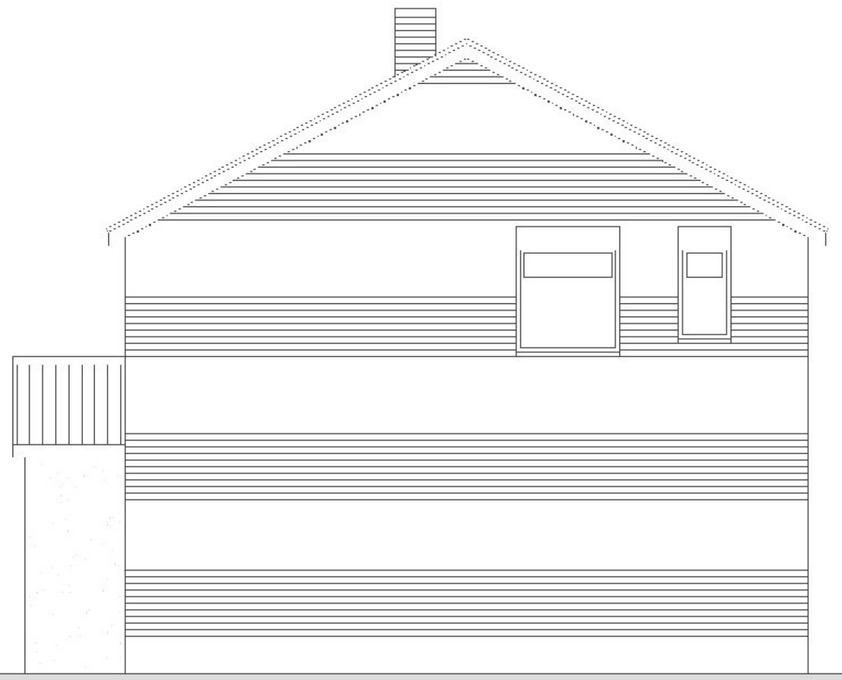

Rear elevation

REV	DATE	DESCRIPTION
		REVISIONS

Parker Associates Limited

BEECHES STUDIO
THE BEECHES
CHURCH RD
FINGRINGHOE
COLCHESTER
ESSEX
CO5 7BN

[redacted]

CLIENT

MR AND MRS LUCAS
37 HUNTER DRIVE
MANNINGTREE
ESSEX. CO11 2EJ

PROJECT

REAR EXTENSION
37 HUNTER DRIVE
MANNINGTREE
ESSEX. CO11 2EJ

TITLE

EXISTING PLANS AND ELEVATIONS

DATE 07/21	DRAWN JP
SCALE 1:50	CHECKED JP
DRAWING NUMBER 01	REV -