ALL DIMENSIONS TO BE CHECKED ON SITE BY CONTRACTOR.

SCALE 1:200
0 2m 4m 6m 20m

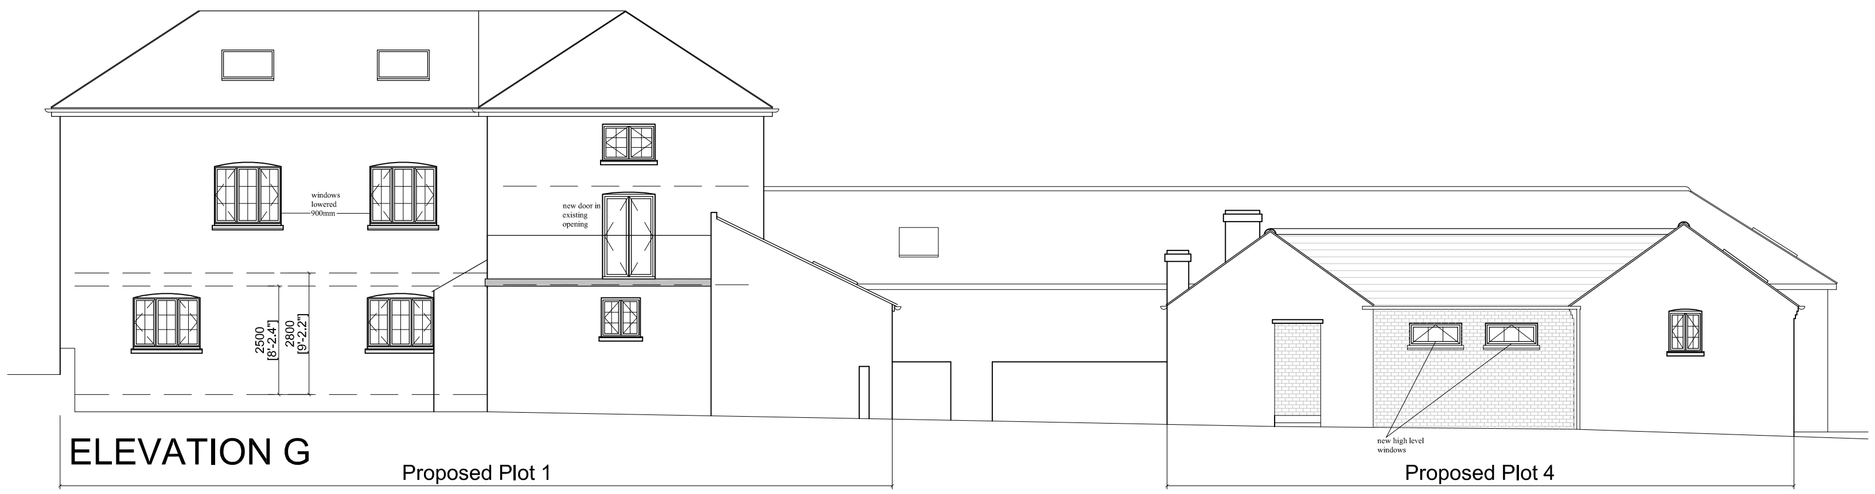

ELEVATION G

Proposed Plot 1

Proposed Plot 4

Proposed Farmhouse

ELEVATION H

Proposed Farmhouse

Proposed Plot 1

Proposed Plot 2 (wing A)

Proposed Plot 3 section

Proposed Plot 2 (wing B)

ELEVATION i

ELEVATION KEY 1:500

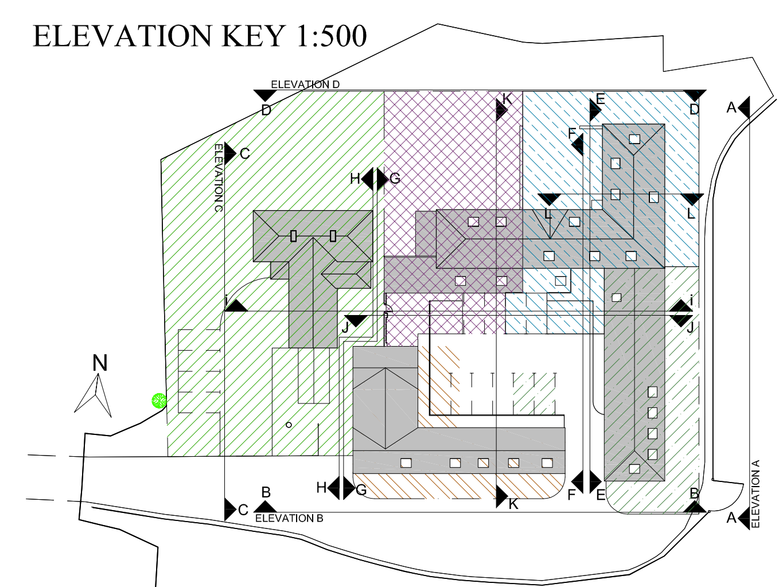

SCALE 1:500
0 5m 10m 15m 20m 25m 50m

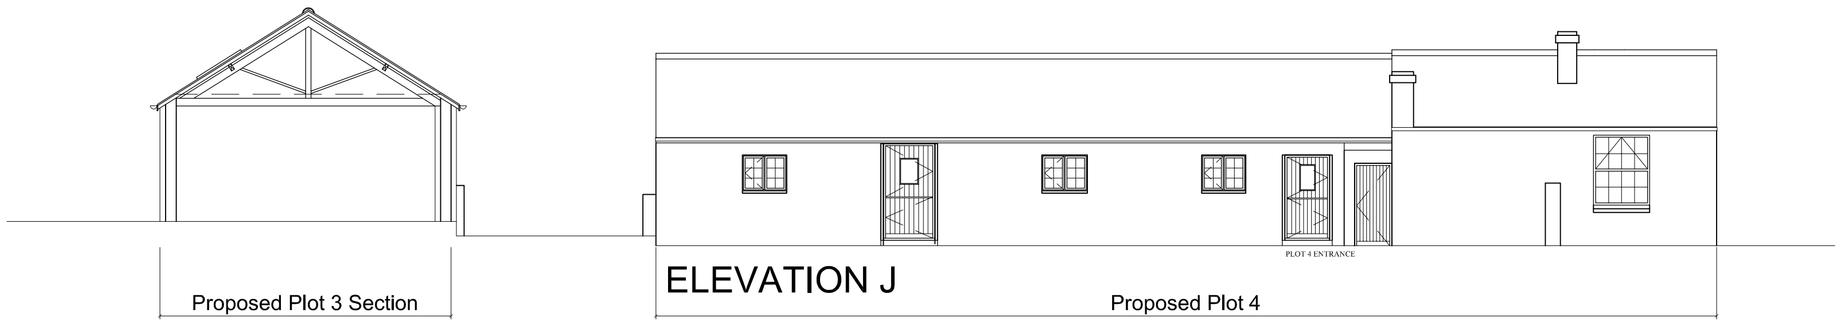

Proposed Plot 3 Section

ELEVATION J

Proposed Plot 4

Proposed Plot 2 Elevation

Proposed Plot 1 Section

SECTION K

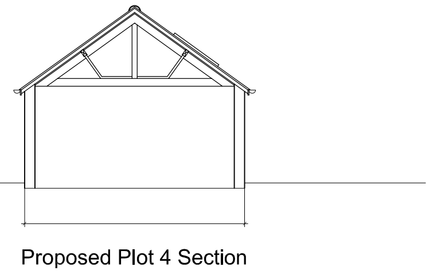

Proposed Plot 4 Section

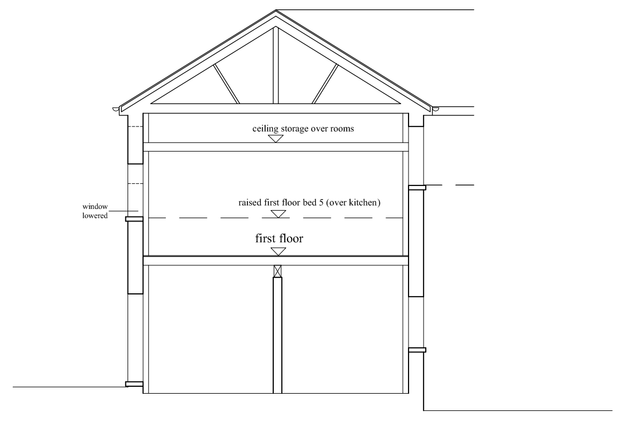

SECTION L

Rev	Description	Date	By

DWG TITLE — PROPOSED ELEVATIONS
FORGE FARM
BESTWOOD ROAD
NOTTINGHAM
NG6 8SS

Client — S DAWSON
SCALE — 1:500/100@A1
DATE — JUNE '21
DRAWING No. — FOR-07 REV
ISSUE — PLANNING

Copyright 2021