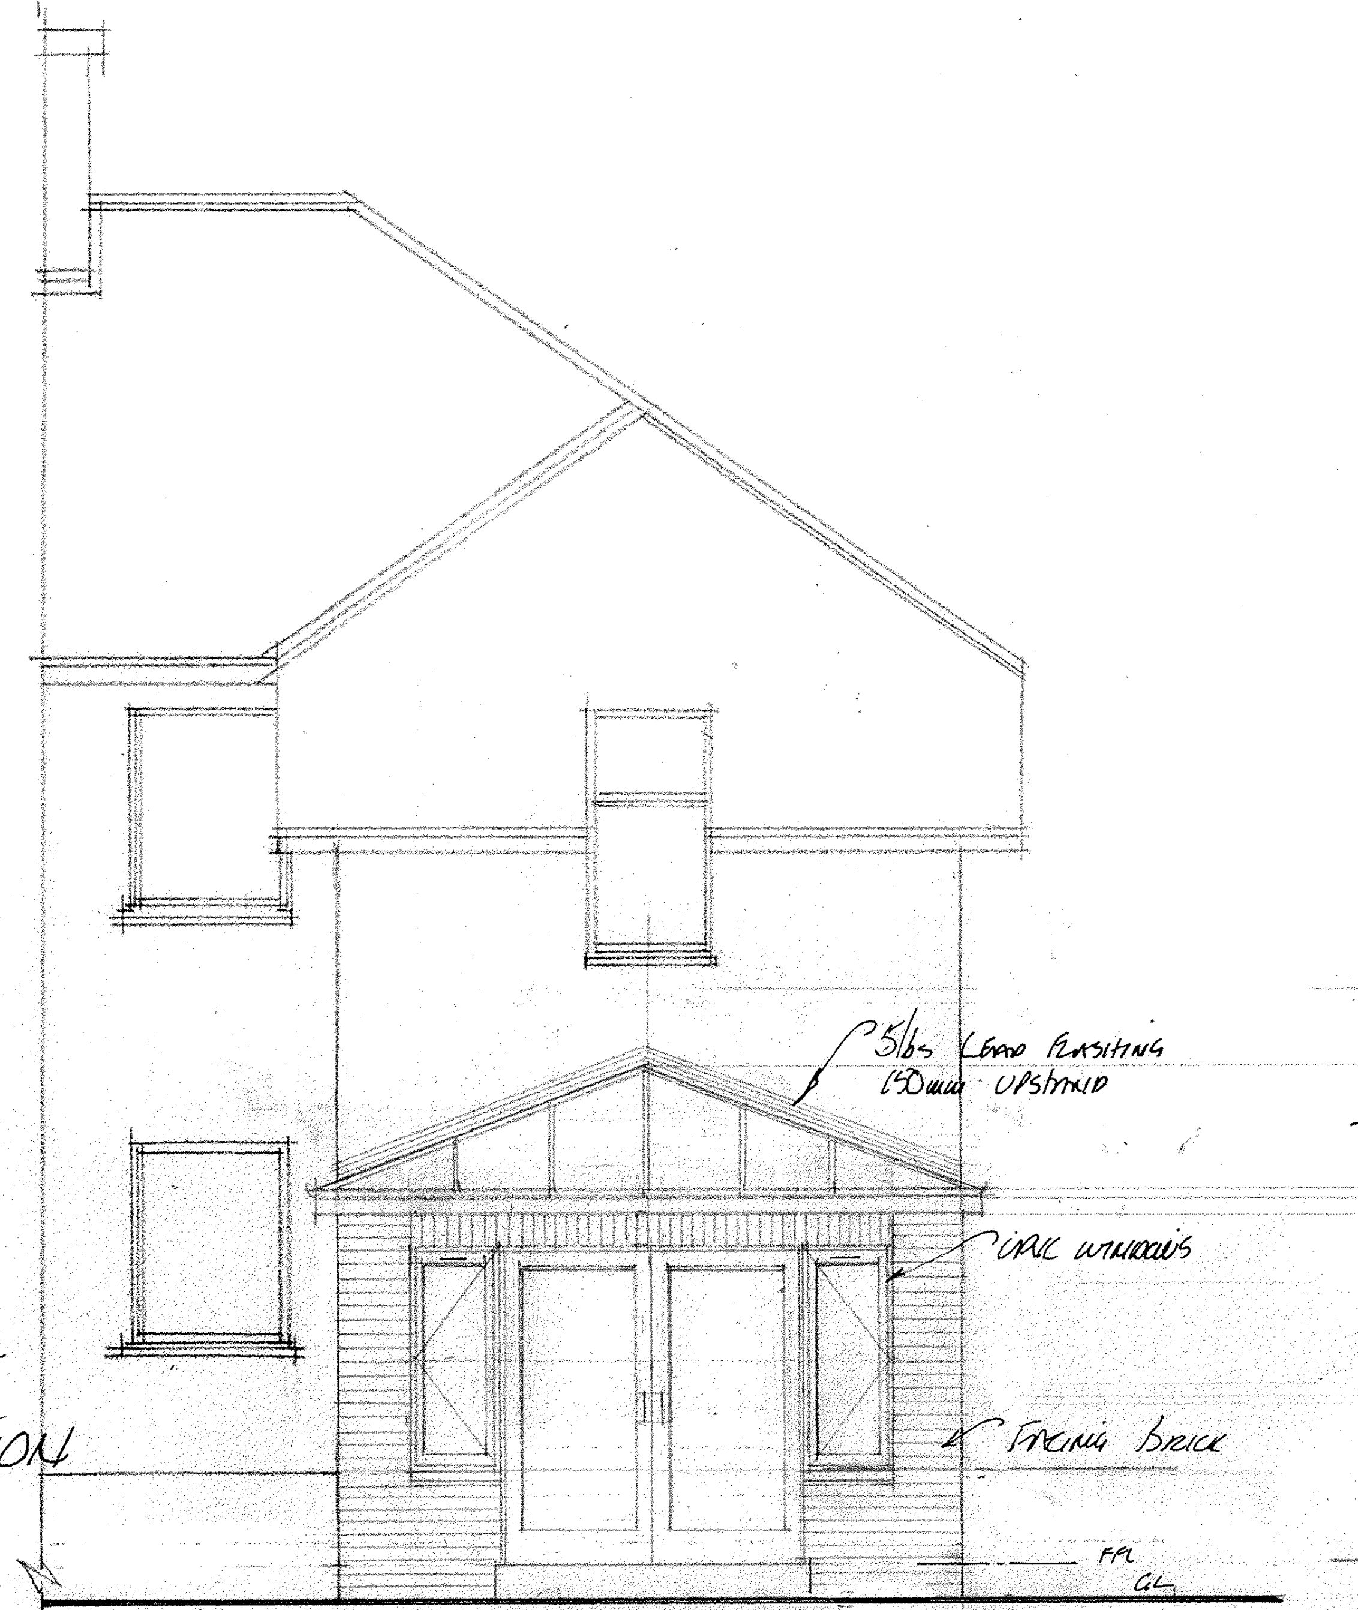

N. West Elevation 1:50.

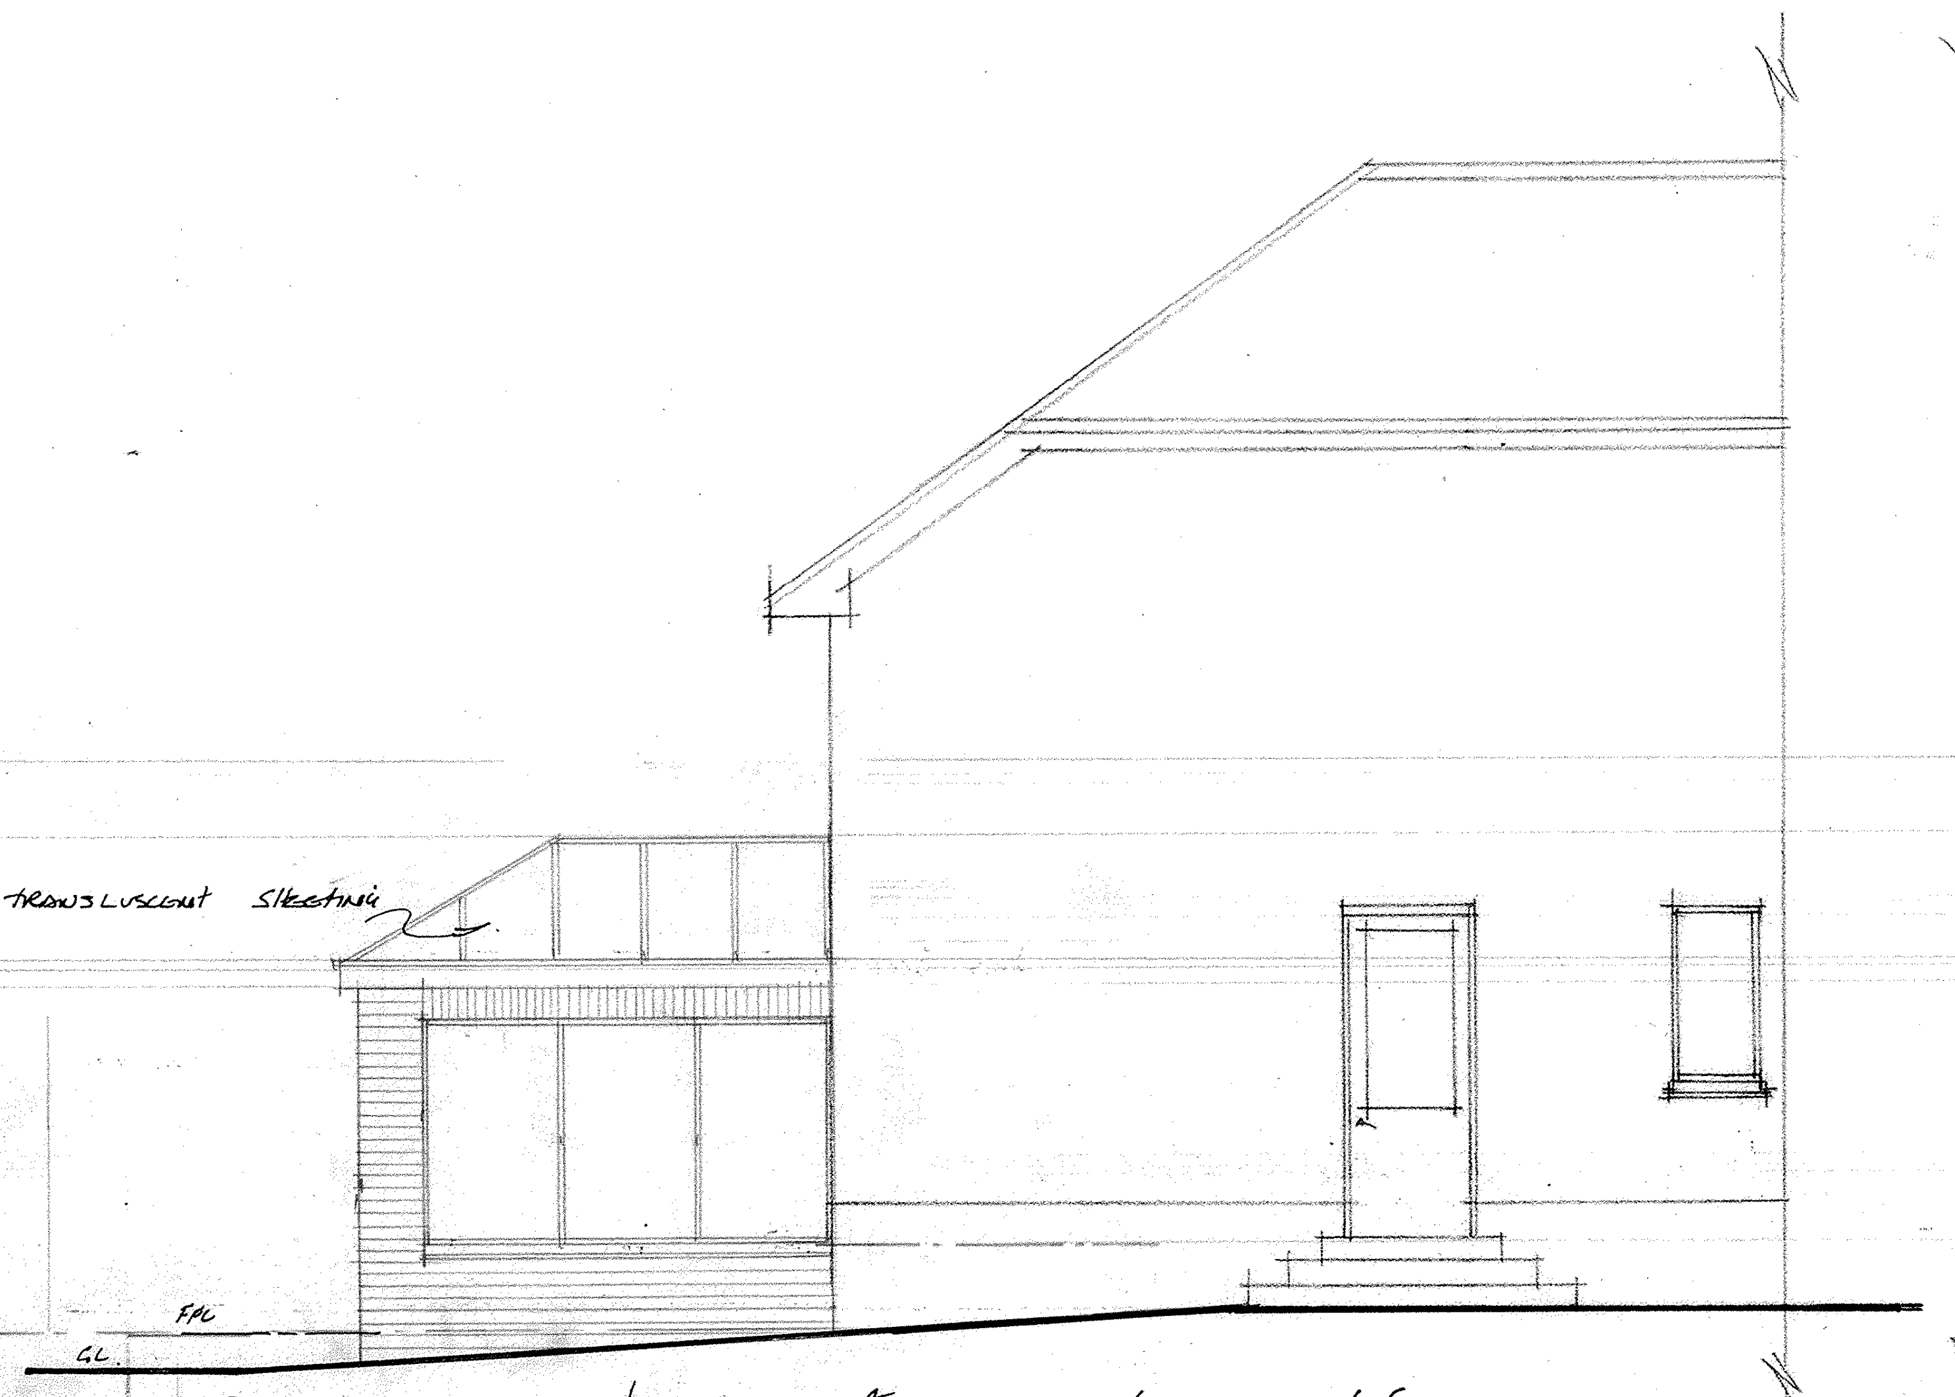

South West Elevation 1:50.

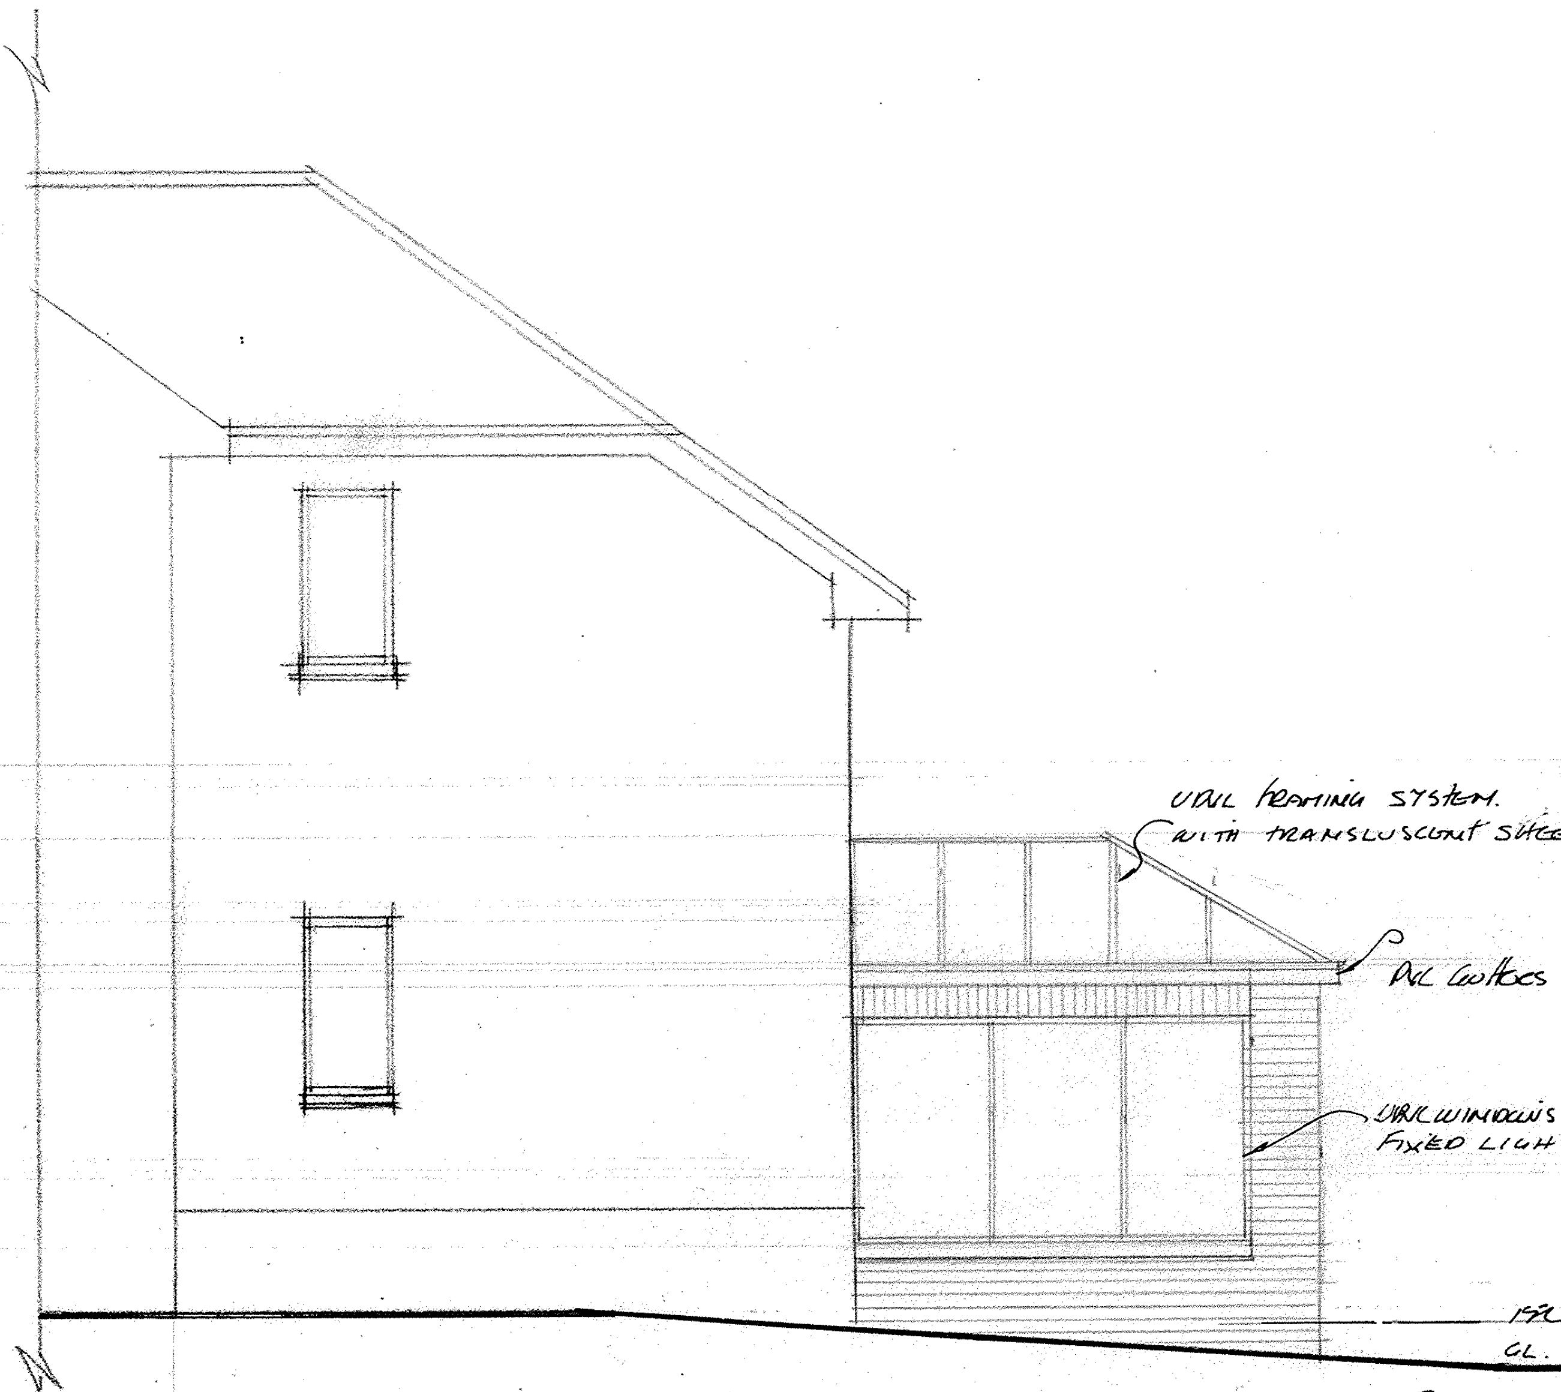

North East Elevation 1:50.

Location Plan
1: 1250.

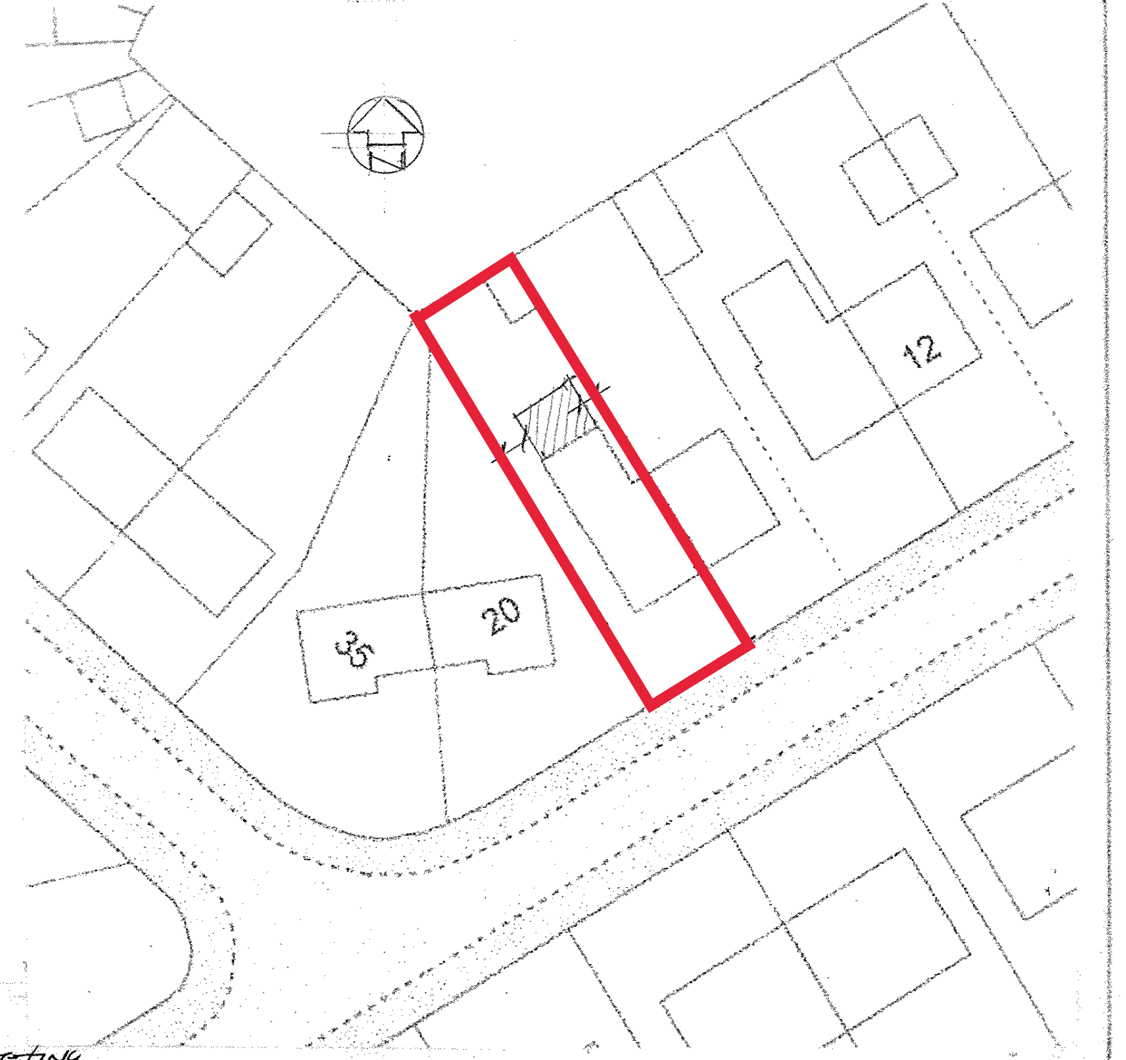

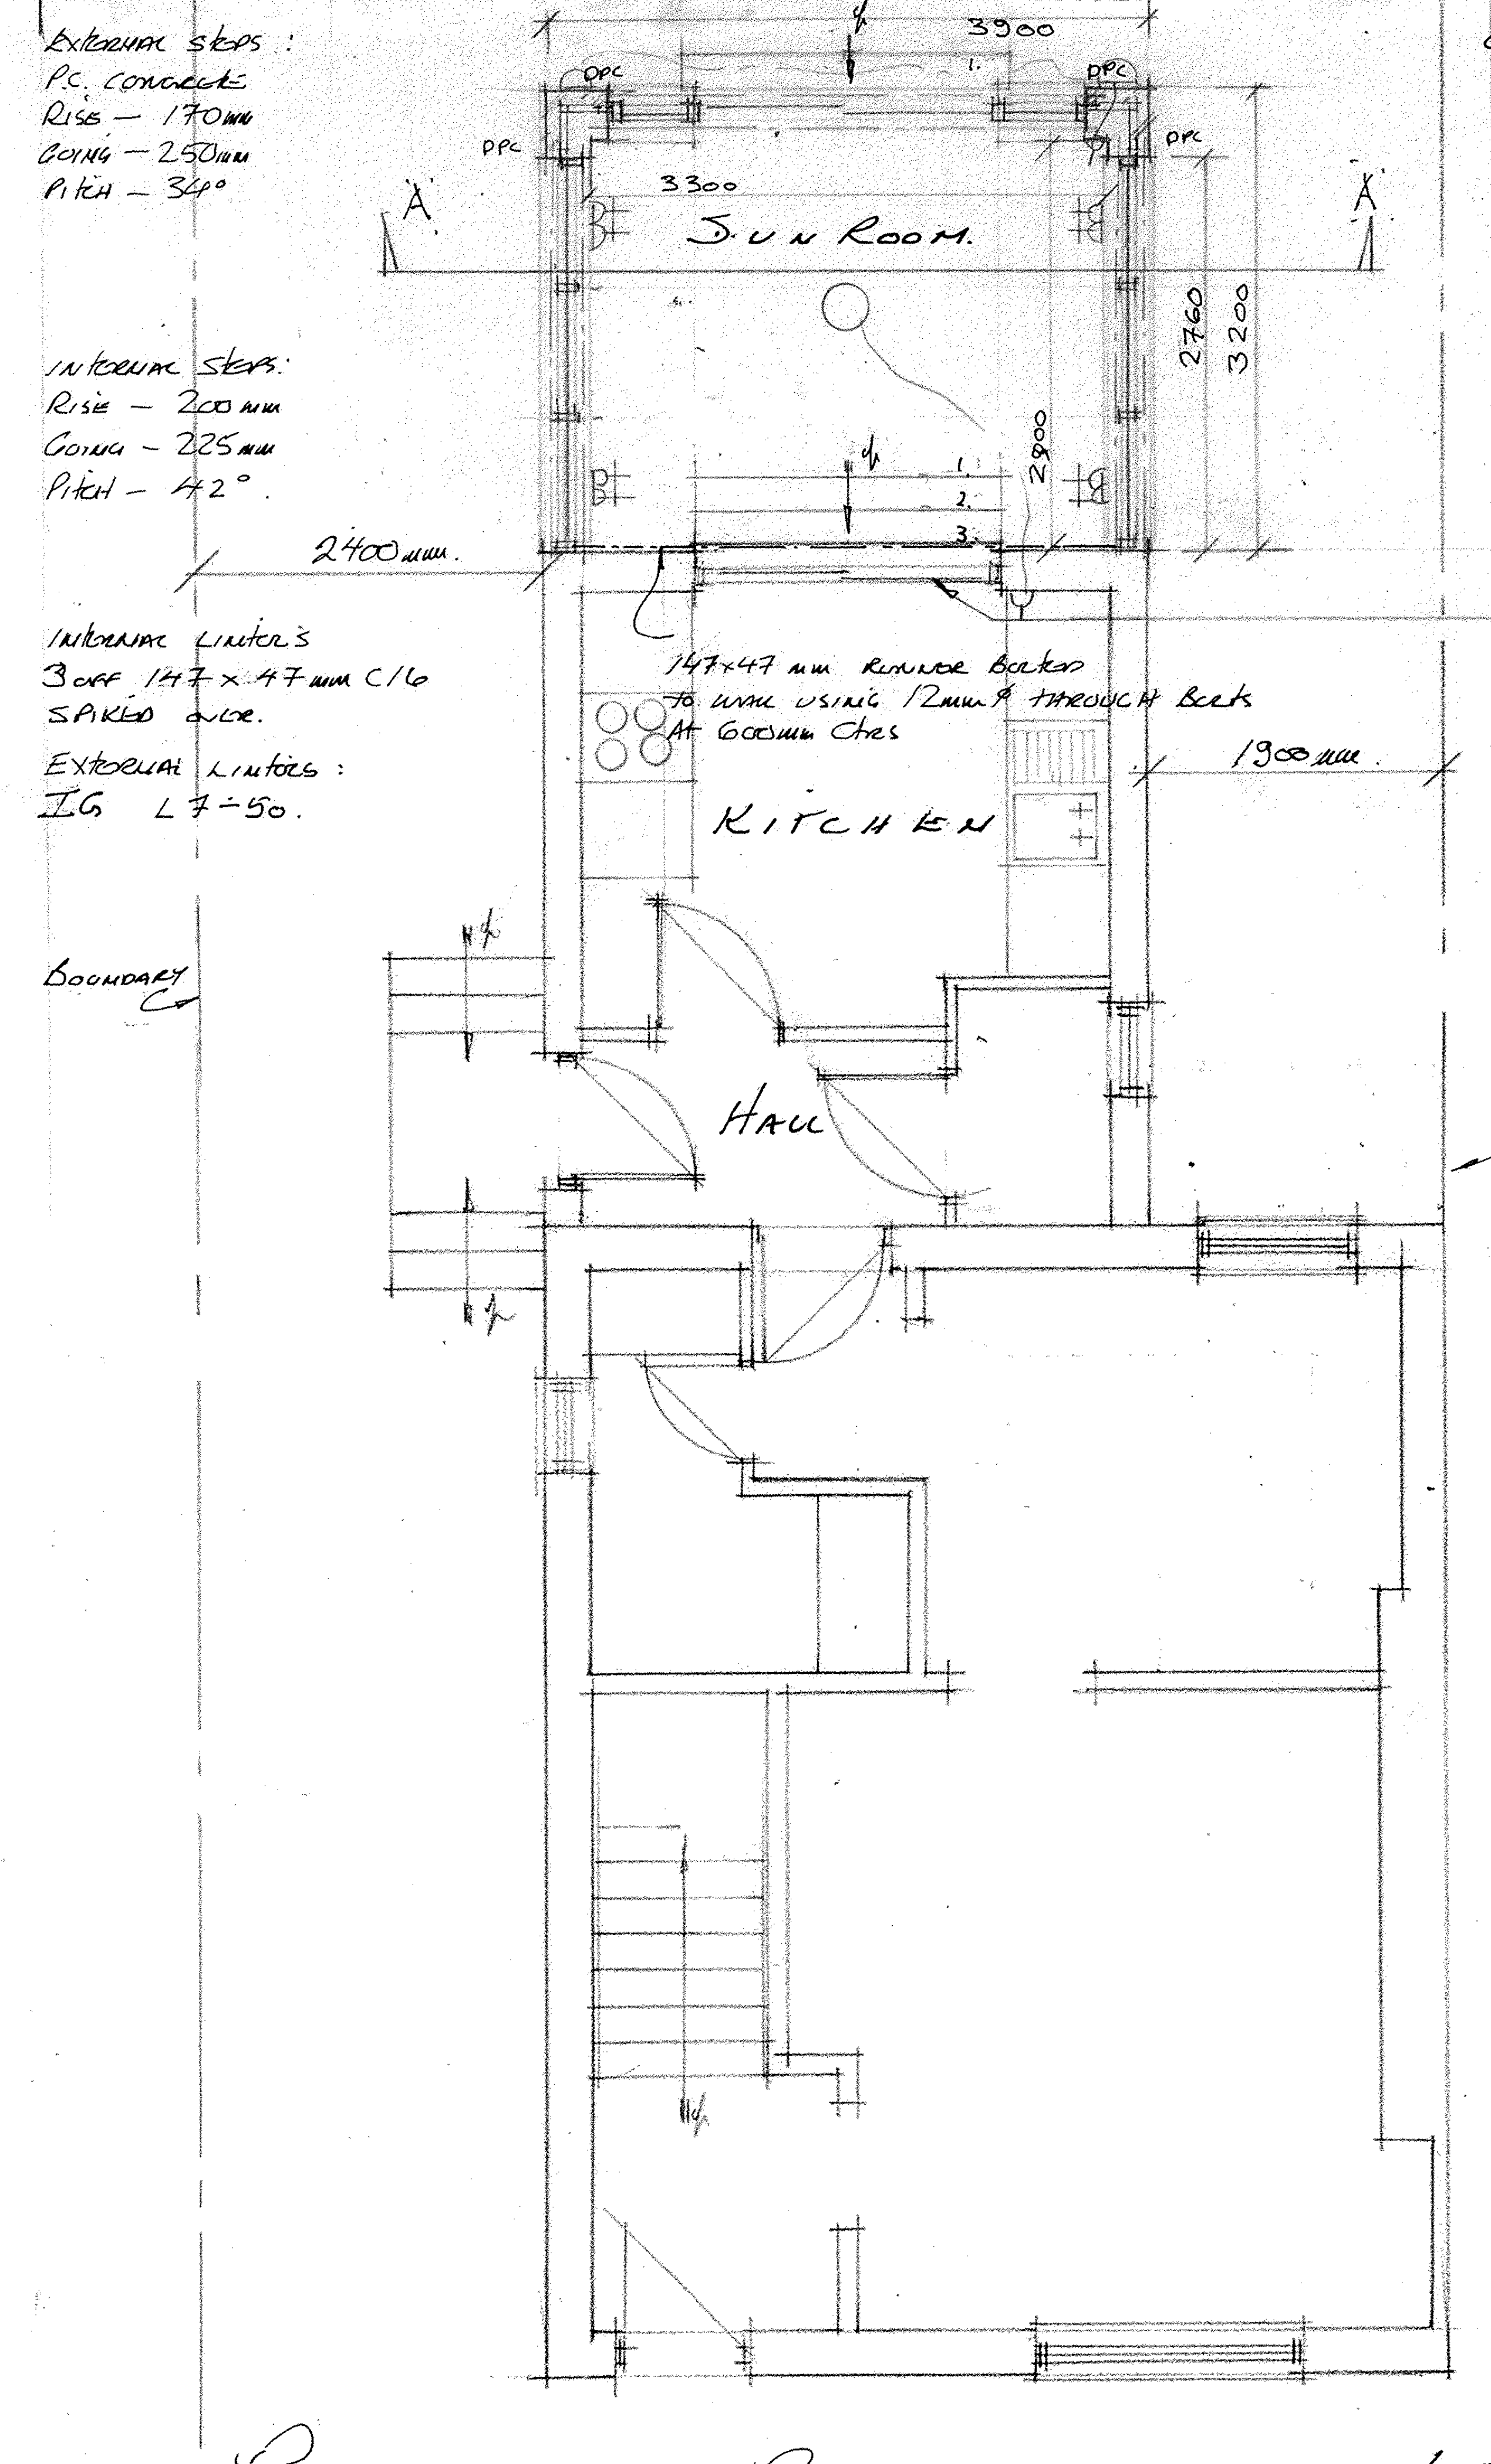

Plan as Proposed. 1:50.

External wall:
102.5mm Facing brick,
50mm Cavity,
Breather Paper on
9.5mm OSB on
147× 47mm C16 Studs @ 600mm ctrs
with 140 mm Celotex XR 4000 Between
Glidevale VC Foil Ultra,
12.5mm Plasterboard. Tape & Fill.

NB: Sunroom to be unheated.

Patio door to have U-value of 1.4 W/m² deg C.
To form thermal break

Floor spec:
22mm T&G chipboard flooring on
50 × 25 mm straps at 600mm Ctrs on
100mm Concrete slab. on 100mm Celotex RX4000 on
DPM 1200 gauge on 50mm Sand on 100 mm Type 1 Hardcore.

Roof spec:
Lightweight UPVC roof system
with transluscent sheeting

Windows – UPVC and double glazing.

Boundary

Legend:

- D — Switch
- B+ — Twin 13 amp socket.
- ○ — Low energy fitting
- D — Bulkhead fitting o/s light.

All electrics to be BS7671
18th Edition 2018.

All glazing below 800mm to
be toughened to BS 6262 Pt 4 2005

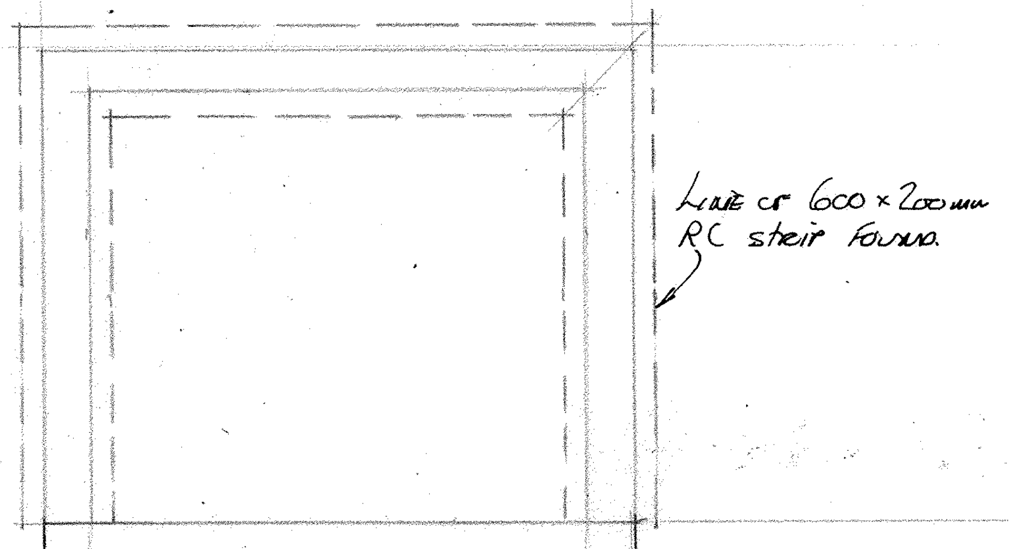

Foundation Plan.

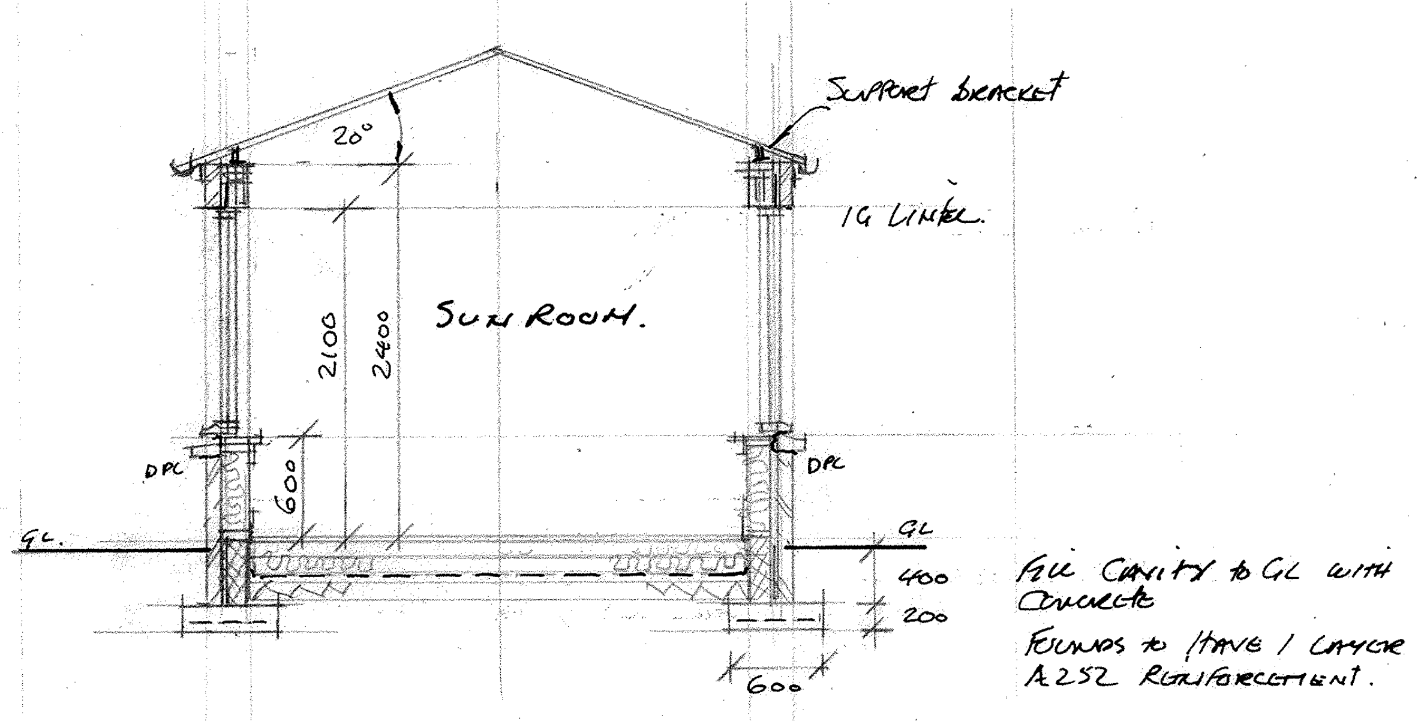

Fill Cavity to GL with Concrete

Founds to have 1 layer A252 Reinforcement.

Section A-A. 1:50

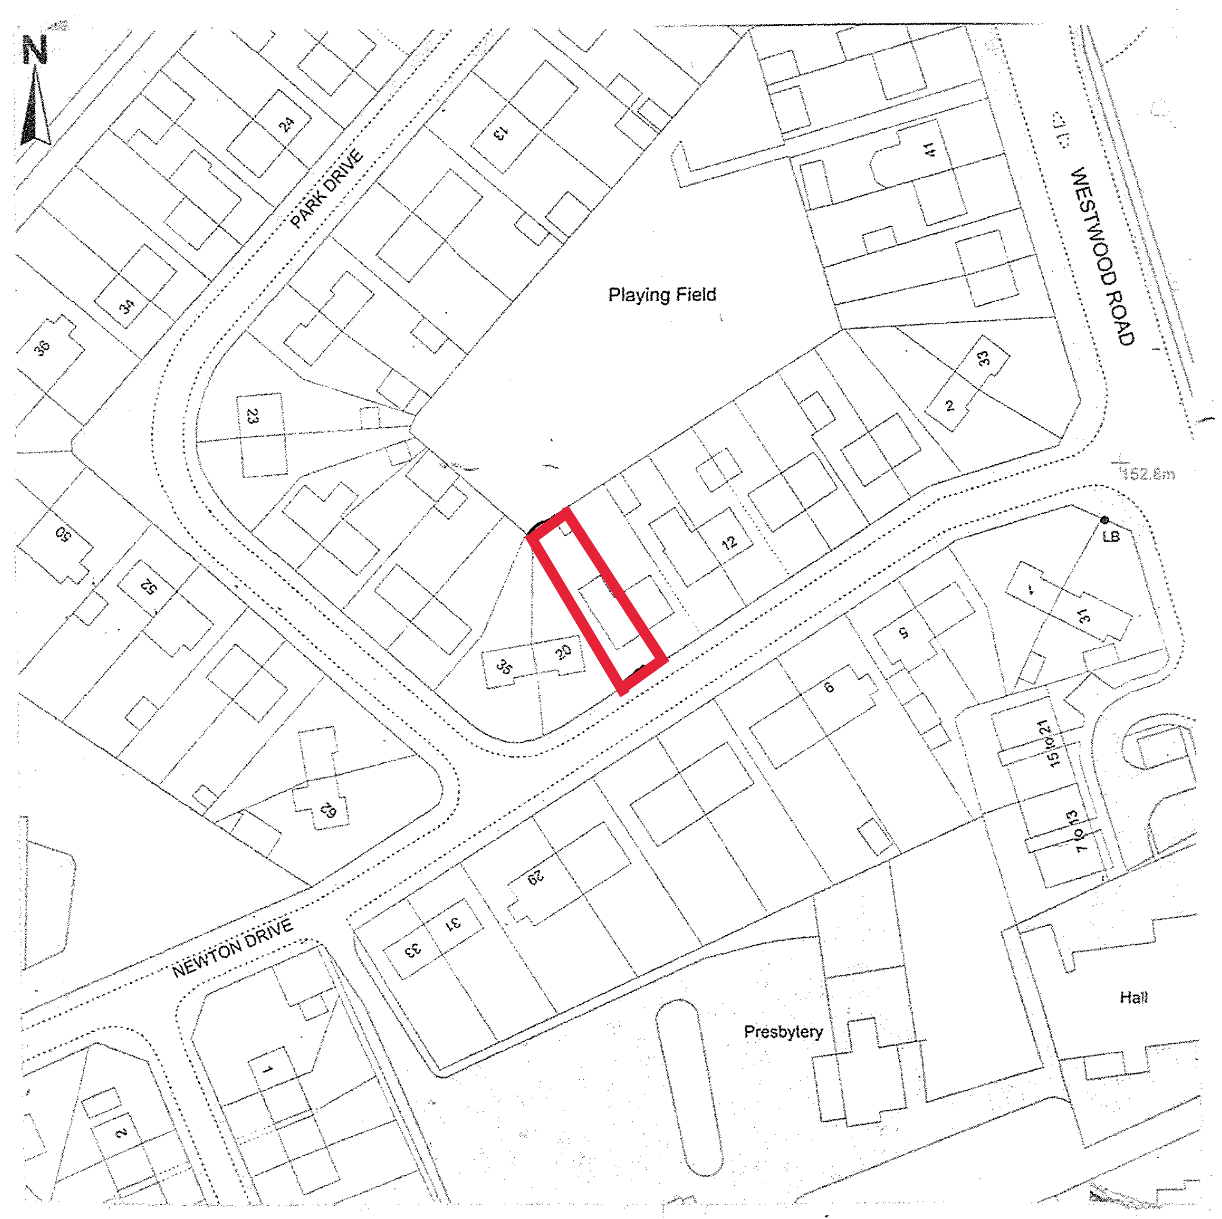

Block Plan 1:500.

A.			
B.			
C.			
D.			
E.			

ROYAL INSTITUTE
BRITISH ARCHITECTS

CHARTERED ARCHITECTS AND
DESIGN CONSULTANTS

BDS
BURRELL
DESIGN
STUDIO

4 SILVERMUIR
RAVENSTRUTHER
LANARK ML11 7SD

01555 870377
burrell-design@btconnect.com

Proposed Sunroom @
18 Newton Drive, Newmains,
Wishaw. ML2 9DB.
Per: Mr. Gary Gibson.
Scale; 1:50, 1:500, 1:1250
Date: June 2021.
1204/02