REFER ALSO TO DESIGN SPECIFICATION AND ASSOCIATED DRAWINGS
REFER TO STRUCTURAL ENGINEERS DRAWINGS AND SPECIFICATION
ALL DIMENSIONS ARE IN MILLIMETERS
DO NOT SCALE FROM THIS DRAWING.
©APA

REVISION NOTES

## KEYS

Ownership

## WYCHWOOD LODGE - EXISTING SITE PLAN

SCALE 1:250@A1 1:500@A3

0 2 4 6 8 10m

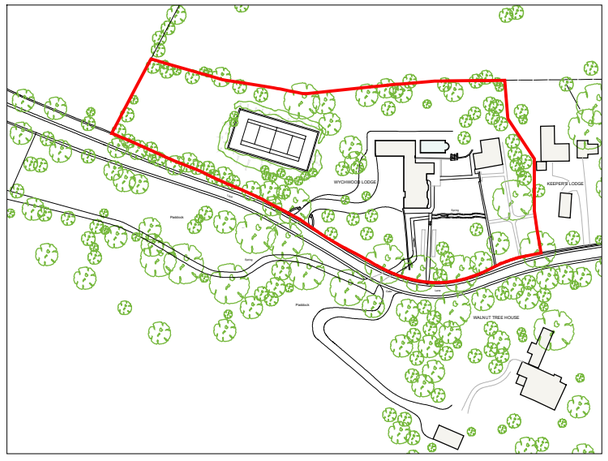


0 10 20 30 40 50m

## WYCHWOOD LODGE - EXISTING LOCATION PLAN

SCALE 1:1250@A1 1:2500@A3

APA
25 LEXINGTON STREET
LONDON W1F 9AG
+44 (0) 207 439 4290
info@apalondon.com
www.apalondon.com

| | |
|---|---|
| PROJECT NAME: WYCHWOOD LODGE | |
| ADDRESS: SWINBROOK VILLAGE, COTSWOLDS, OX18 4ED | |
| TITLE: WYCHWOOD LODGE - EXISTING SITE PLAN | |
| DRAWN BY: VM | DATE: 22/06/2021 |
| CHECKED BY: AP | DATE: 22/06/2021 |
| PURPOSE OF ISSUE: PLANNING | |
| SCALE: AS NOTED | PAPER SIZE: A1 |
| DWG. NUMBER | REVISION |
| 501 L 01 00.B | - |