REFER ALSO TO DESIGN SPECIFICATION AND ASSOCIATED DRAWINGS
REFER TO STRUCTURAL ENGINEERS DRAWINGS AND SPECIFICATION
ALL DIMENSIONS ARE IN MILLIMETERS
DO NOT SCALE FROM THIS DRAWING.
©APA

REVISION NOTES

KEYS

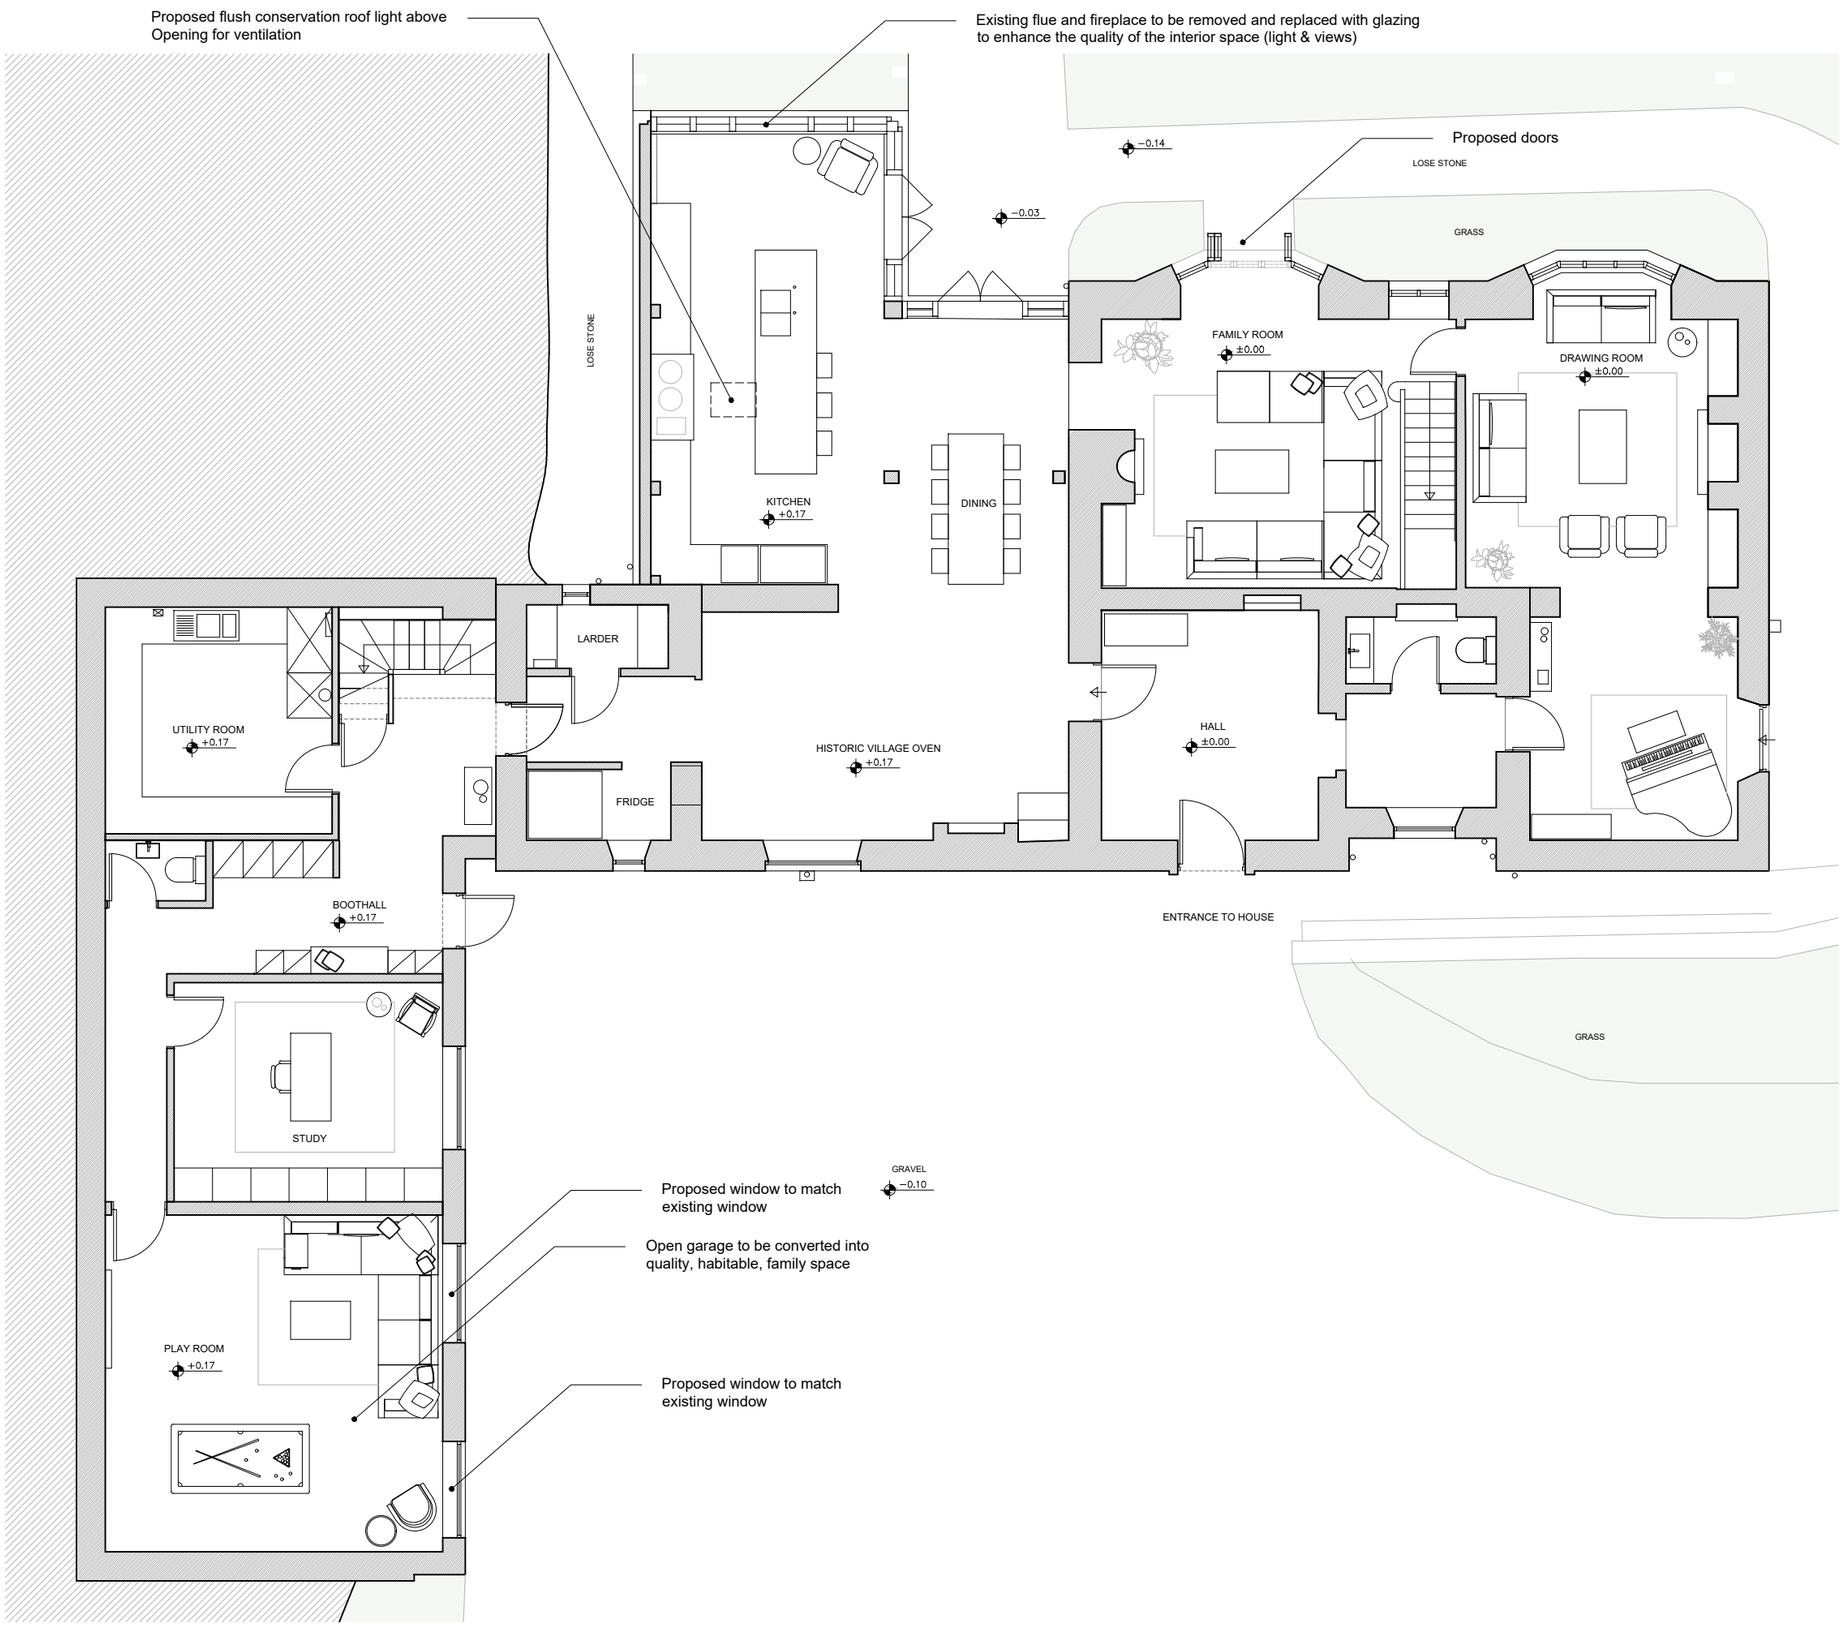

25 LEXINGTON STREET
LONDON W1F 9AG
+44 (0) 207 439 4290
info@apalondon.com
www.apalondon.com

PROJECT NAME: WYCHWOOD LODGE	
ADDRESS: SWINBROOK VILLAGE, COTSWOLDS, OX18 4ED	
TITLE: PROPOSED GROUND FLOOR PLAN	
DRAWN BY: VM	DATE: 19/07/2021
CHECKED BY: AP	DATE: 19/07/2021
PURPOSE OF ISSUE: APPROVAL	
SCALE: AS NOTED	PAPER SIZE: A3
DWG. NUMBER	REVISION
501 L 02 01	A

WYCHWOOD LODGE - PROPOSED GROUND FLOOR PLAN

SCALE 1:100@A3