NOTES:
All dimensions must be checked on site and not scaled from drawing

Front Elevation

Rear Elevation

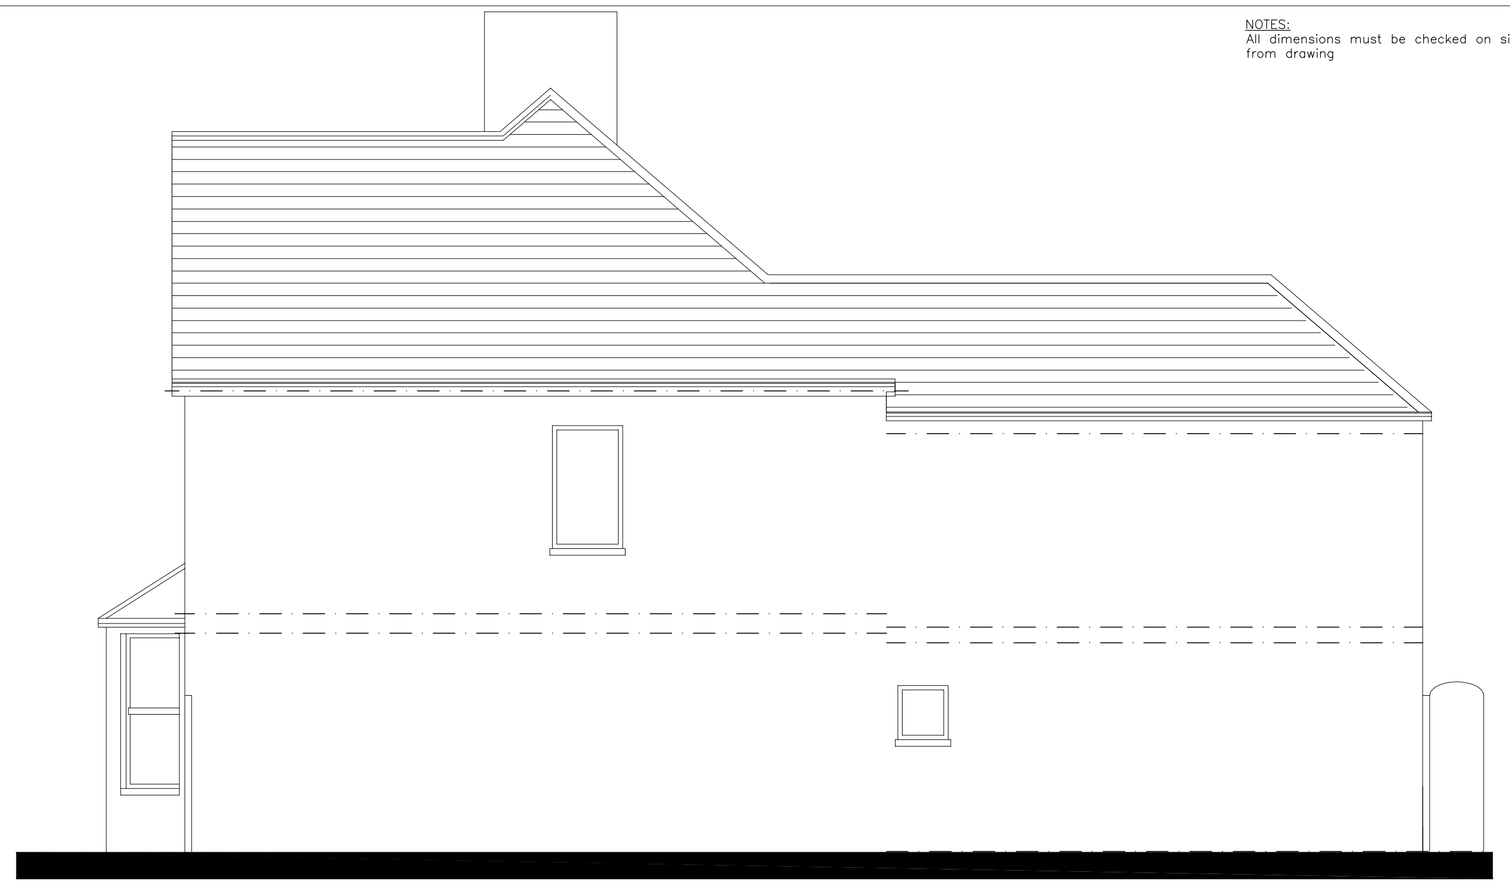

Side Elevation

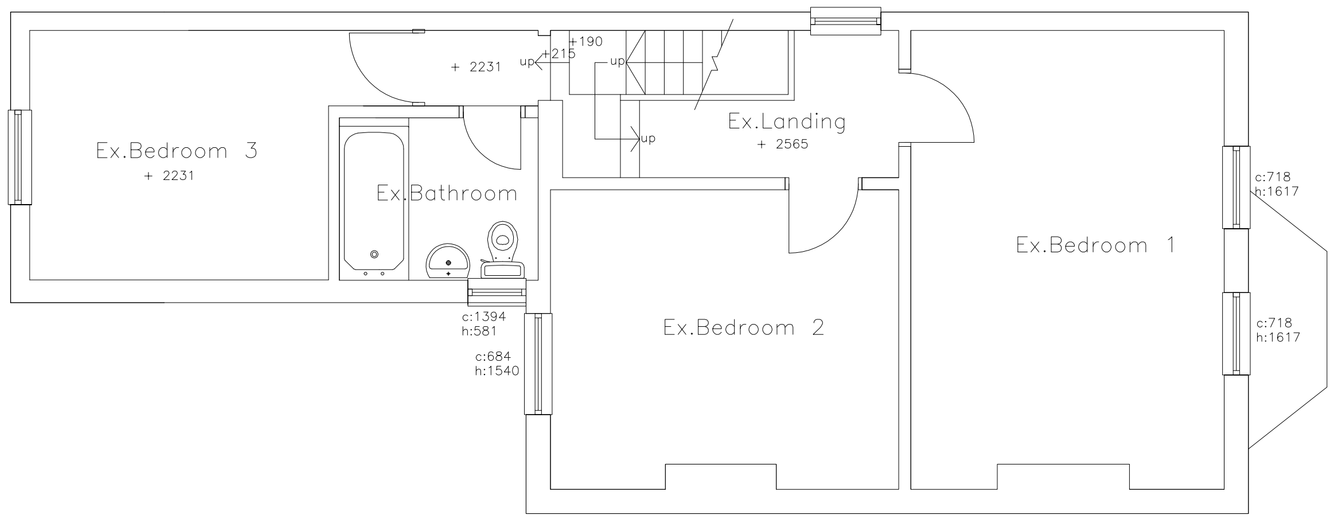

1st Floor Plan

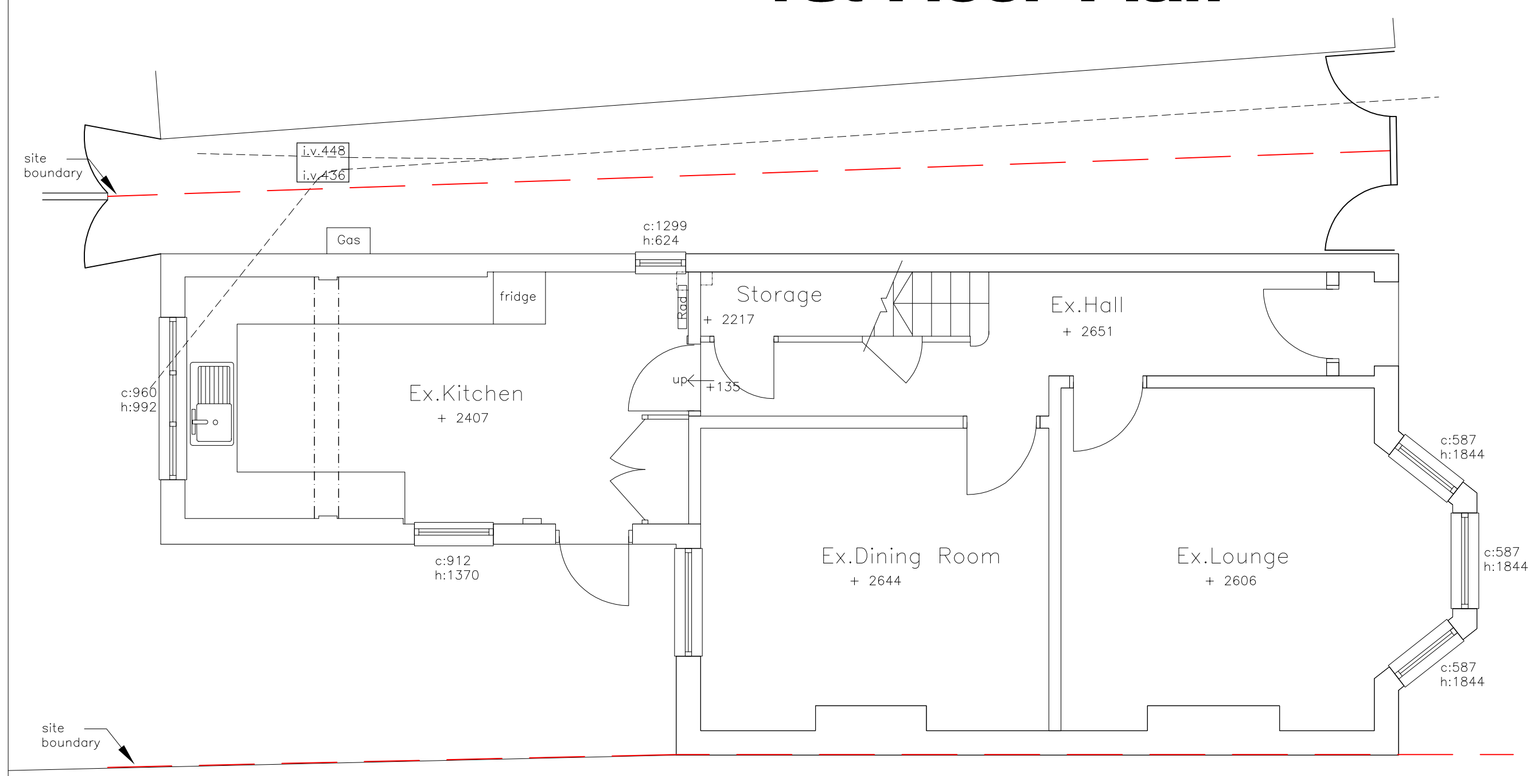

Ground Floor Plan

Side Elevation

Rev	Date	Revisions / Changes

© copyright

Martin Bush Chartered Architect
Acorn House
119 - 121 Wickenden Road
Sevenoaks
TN13 3PW

Tel/Fax: 01732 740778
email: martinbush@btconnect.com
web: www.architectsevenoaks.com

Client
Mr & Mrs Wheldon

Job Title
9 Serpentine Road
Sevenoaks
Kent TN13 3XR

Drawing Title
EXISTING
PLANS &
ELEVATIONS

Scale
1:50 @ A1

Date
August 2018

Drawn by

Status
PLANNING

Drg No.
592/A1/02

Rev