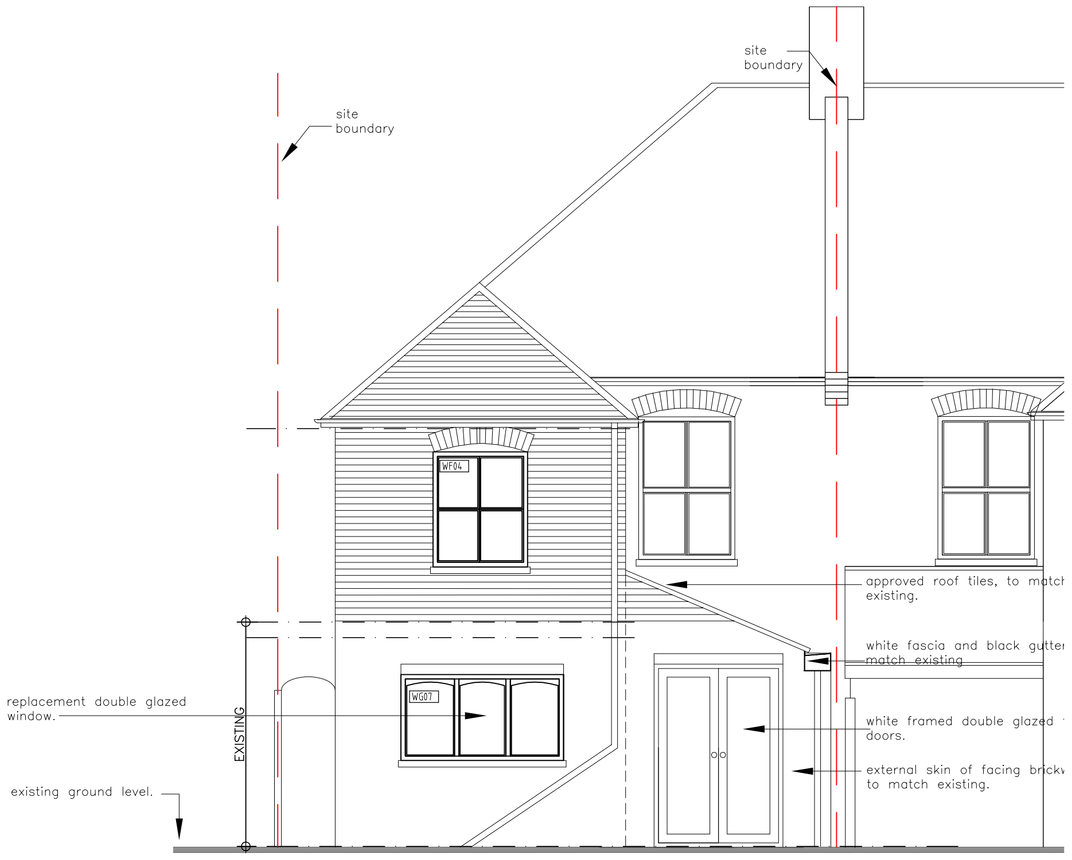

Rear Elevation

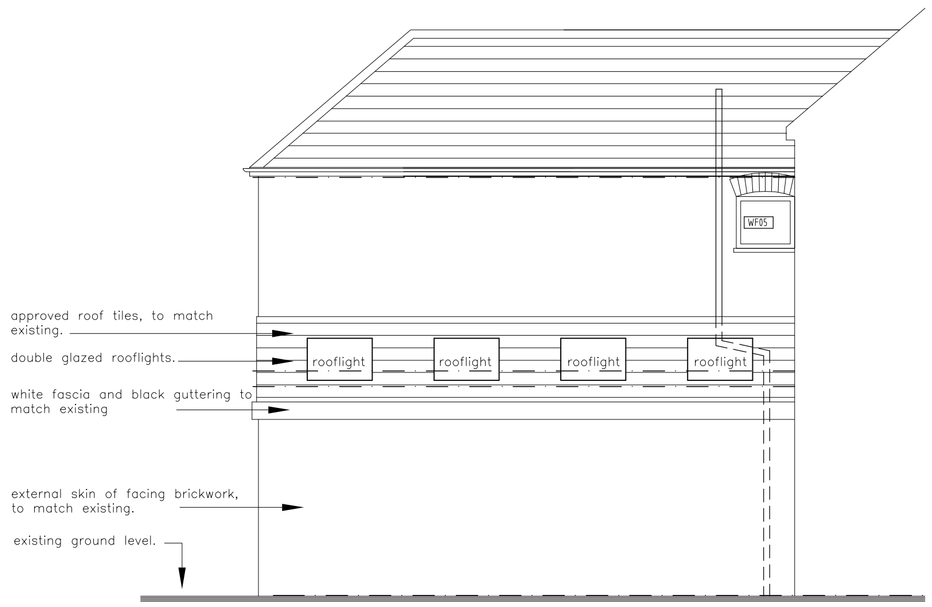

Side Elevation

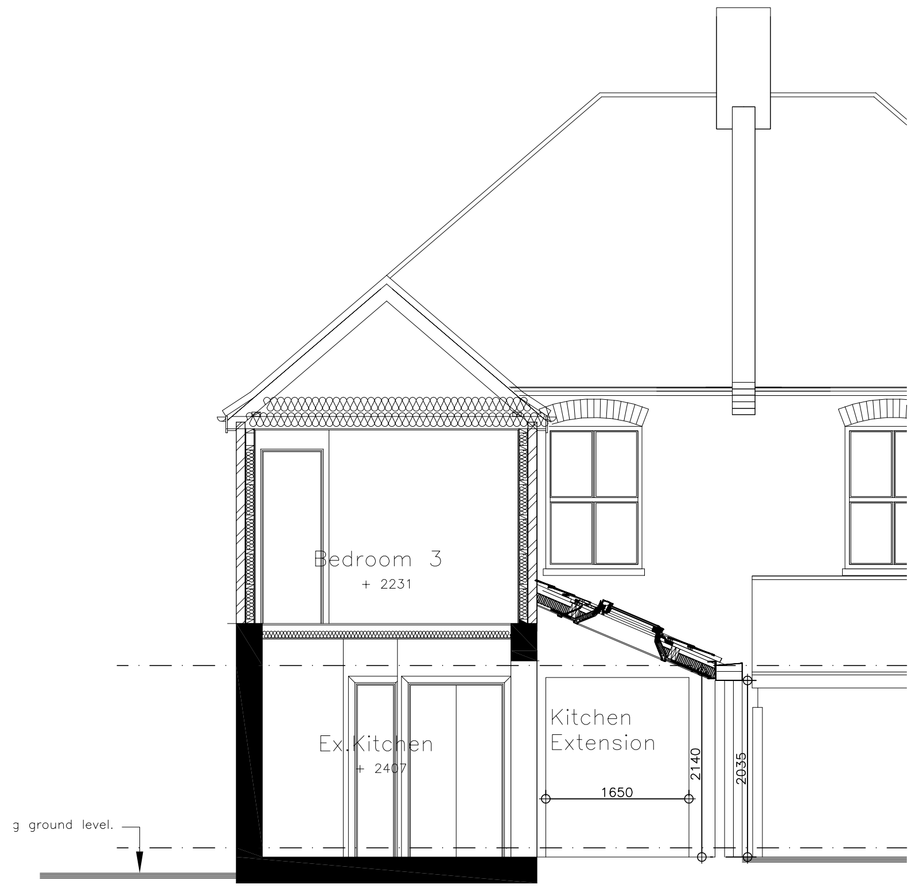

Section B-B

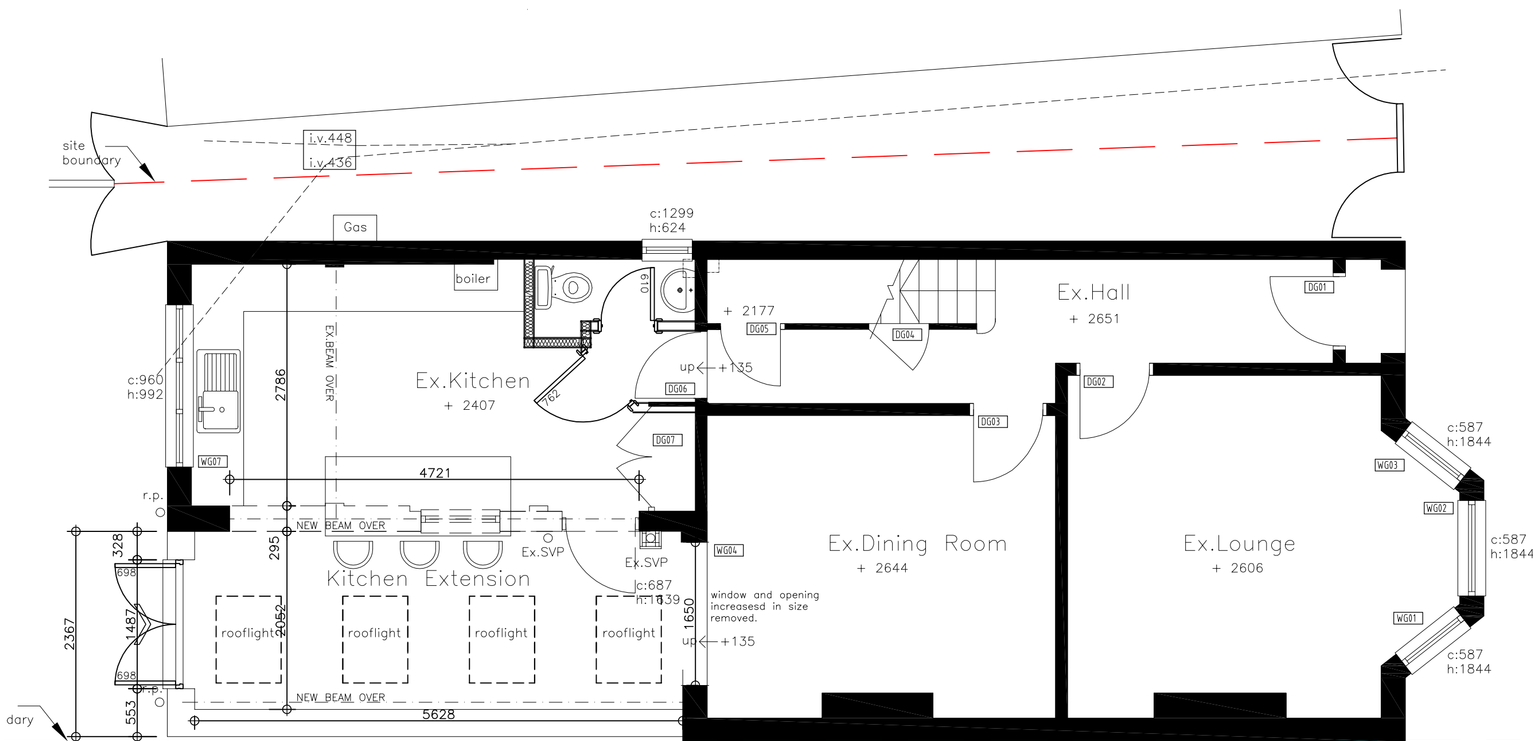

Ground Floor Plan

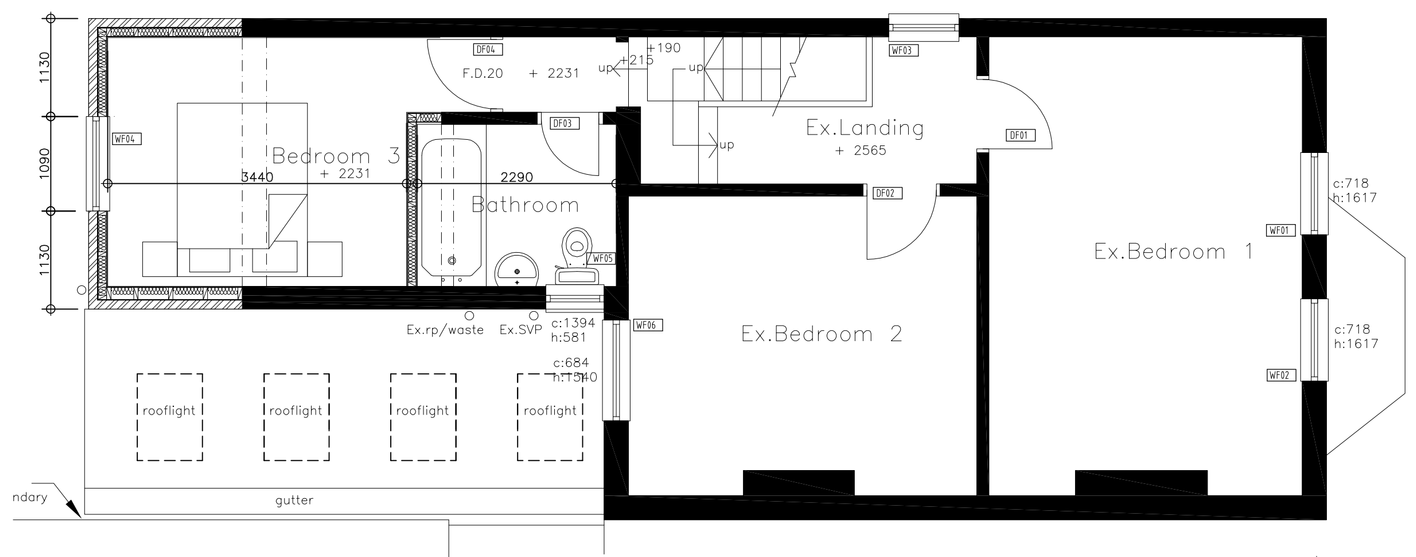

1st Floor Plan

0 2 4 6 8 10 Metres (at 1/50) 20

NOTES:
All dimensions must be checked on site and not scaled from drawing

FOR CONSTRUCTION NOTES SEE BUILDING REGULATION NOTES.
THIS DRAWING TO BE READ IN CONJUNCTION WITH STRUCTURAL ENGINEER'S DETAILS / DRAWINGS AND ALL OTHER ARCHITECTS / CONSULTANT'S DRAWINGS / DETAILS.
NOTE- All dimensions are to be checked on site prior to order / manufacture of all components.

Rev	Date	Revisions / Changes

© copyright

Martin Bush Chartered Architect
Acorn House
119 - 121 Wickenden Road
Sevenoaks
TN13 3PW

Tel/Fax: 01732 740778
email: martinbush@btconnect.com
web: www.architectsevenoaks.com

Client
Mr & Mrs Wheldon

Job Title
9 Serpentine Road
Sevenoaks
Kent TN13 3XR

Drawing Title
PROPOSED KITCHEN EXTENSION, PLANS, SECTION & ELEVATIONS

Scale
1:50 @ A1

Date
August 2021

Drawn by

Status
PLANNING

Drg No.
592/A1/03

Rev