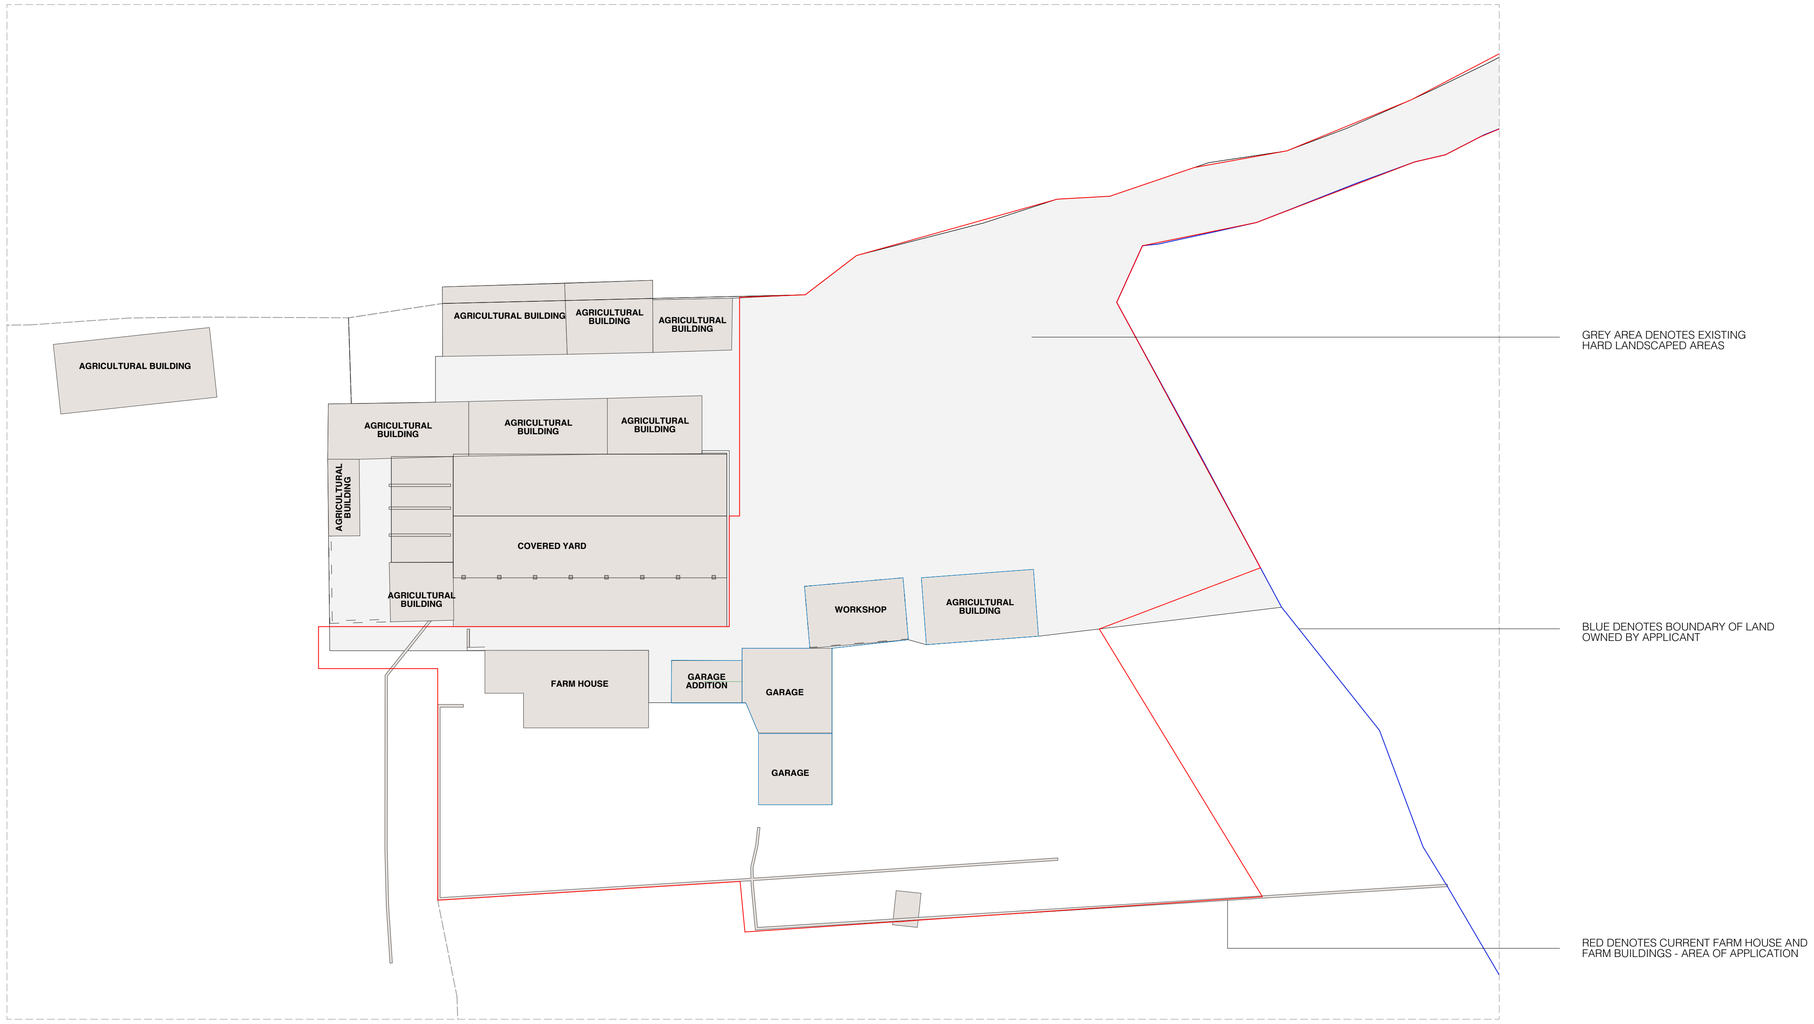

1 LODGE FARM - SITE PLAN (existing volumes)

SCALE: 1:250@ A1 // 1:500 @ A3

CHECK LIST

LISTED BUILDINGS	N/A
CONSERVATION AREA	N/A
TREE PRESERVATION	N/A
FLOOD RISK	N/A
CONTAMINATED LAND	N/A
NOISE / LIGHT IMPACT	N/A

N

0 5 10 15 20 25 30 35 40 45 50 M

Produced 16 Oct 2020 from the Ordnance Survey MasterMap (Topography) Database and incorporating surveyed revision available at this date.

The representation of a road, track or path is no evidence of a right of way. The representation of features as lines is no evidence of a property boundary.

Metres 0 10 20 30 40 50

1:1250

Supplied by: **Stanfords 16 Oct 2020**
Licence: © Crown Copyright and database rights 2020 OS100035409
Order Licence Reference: OI1428939
Centre coordinates: 472215 453555

N

Lodge Farm, Common Ln, High Catton
YO41 1EW

- LODGE FARM - LOCATION PLAN

SCALE: 1:1250@ A1 // 1:2500 @ A3

KM WORKSHOPS LIMITED

Lodge Farm

DRAWING TITLE
SITE PLAN (EXISTING SCHEME)

DRAWING NUMBER (rev)
PLA.100.02

DATE
210423

DRAWN - QF
CHECKED - KM

SCALE AS INDICATED ON DRAWING

COPYRIGHT IS RESERVED BY KM WORKSHOPS LIMITED.

DRAWING IS ISSUED ON THE CONDITION IT IS NOT COPIED, REPRODUCED, RETAINED OR DISCLOSED TO ANY UNAUTHORISED PERSON, EITHER WHOLLY OR IN PART, WITHOUT THE CONSENT IN WRITING OF KM WORKSHOPS LIMITED

DO NOT SCALE FROM THIS DRAWING. ALL DIMENSIONS ARE TO BE CHECKED ON SITE OR DURING MANUFACTURE PRIOR TO WORK BEING COMMENCED.

THIS DRAWING IS TO BE READ IN CONJUNCTION WITH ALL RELEVANT CONSULTANTS AND/OR SPECIALISTS DRAWINGS OR DOCUMENTATION. ANY DISCREPANCIES OR VARIATIONS ARE TO BE NOTIFIED TO THOSE INVOLVED PRIOR TO COMMENCEMENT OF WORKS.

INFORMATION	SKETCH
COMMENT	APPROVAL
CONSTRUCTION	

STATUS	BY	DATE
-	-	-

WWW.KM-WORKSHOPS.COM