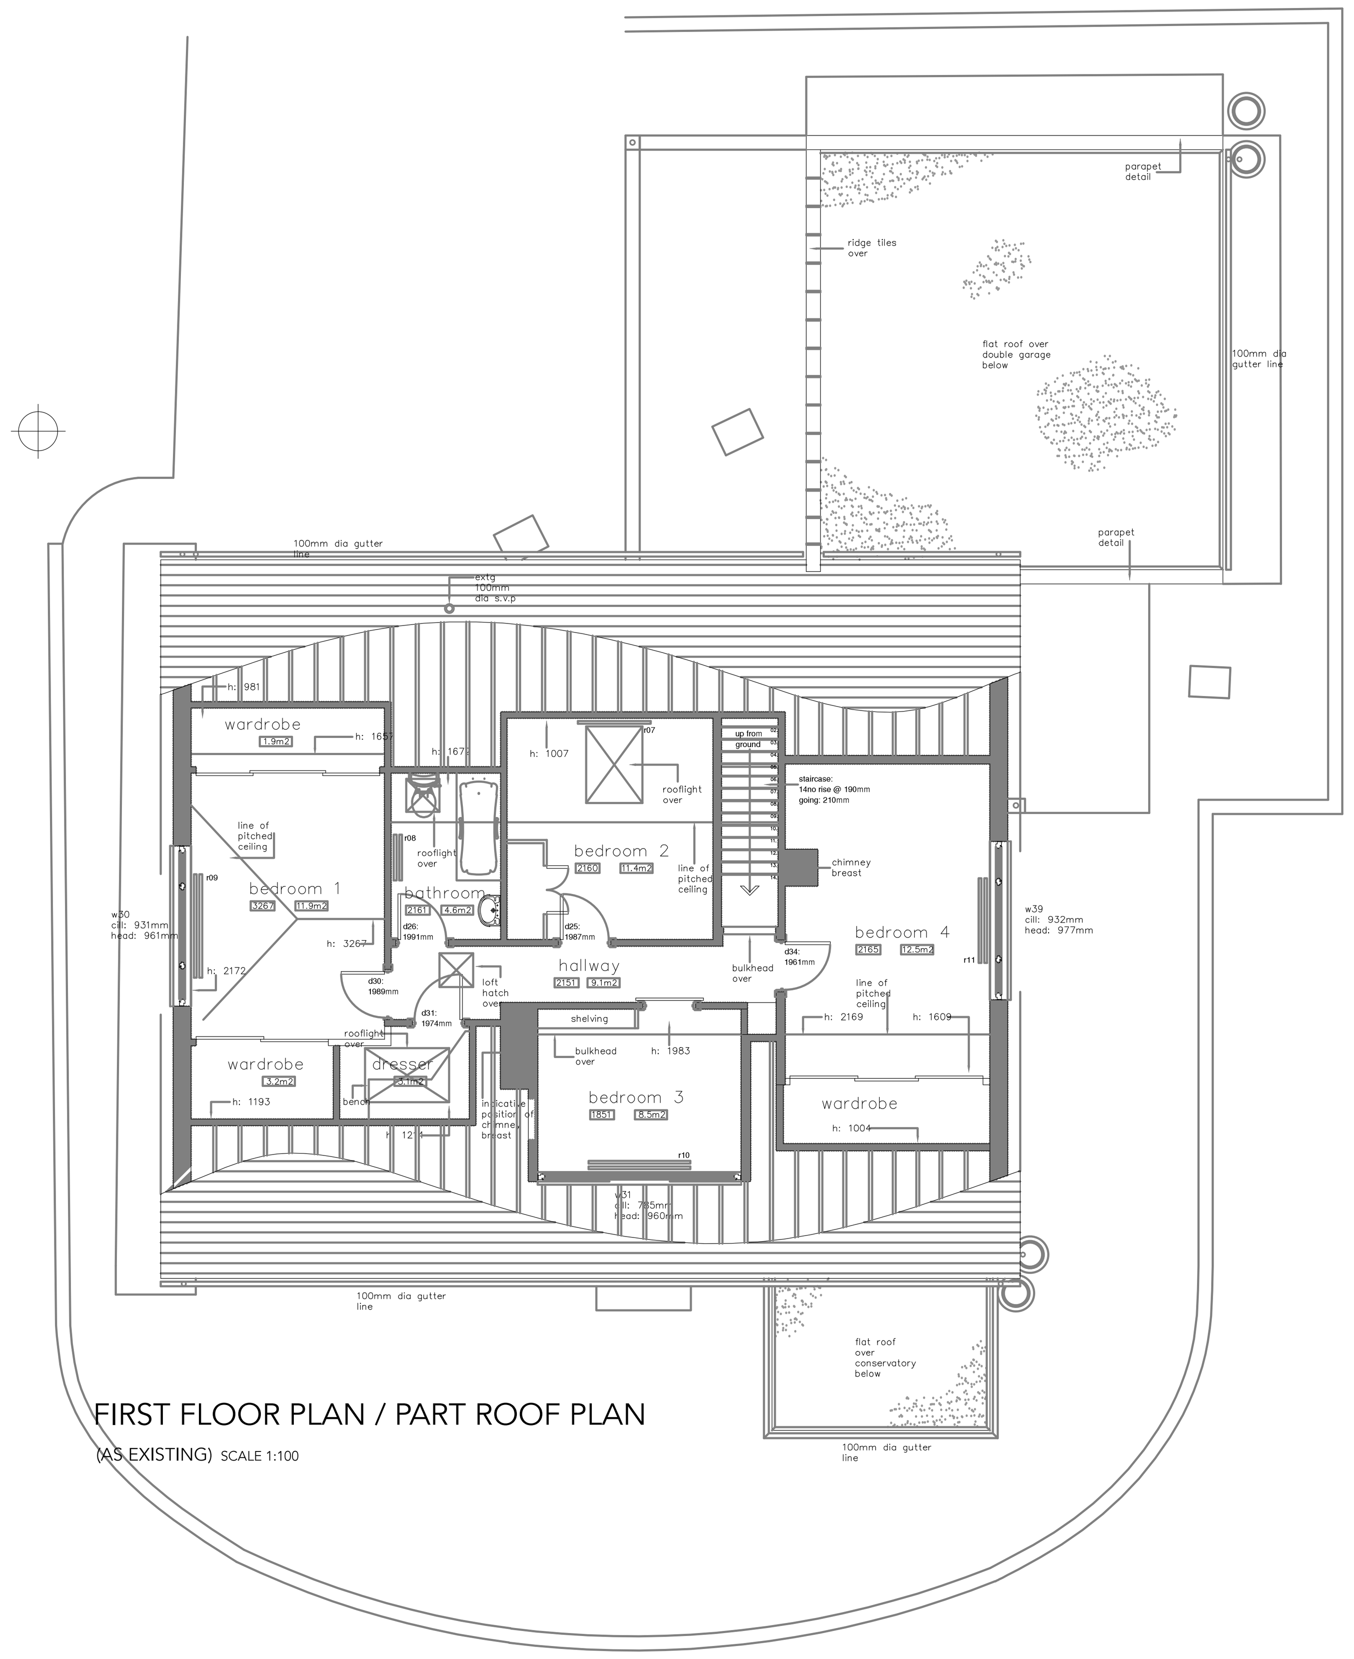

FIRST FLOOR PLAN / PART ROOF PLAN

(AS EXISTING) SCALE 1:100

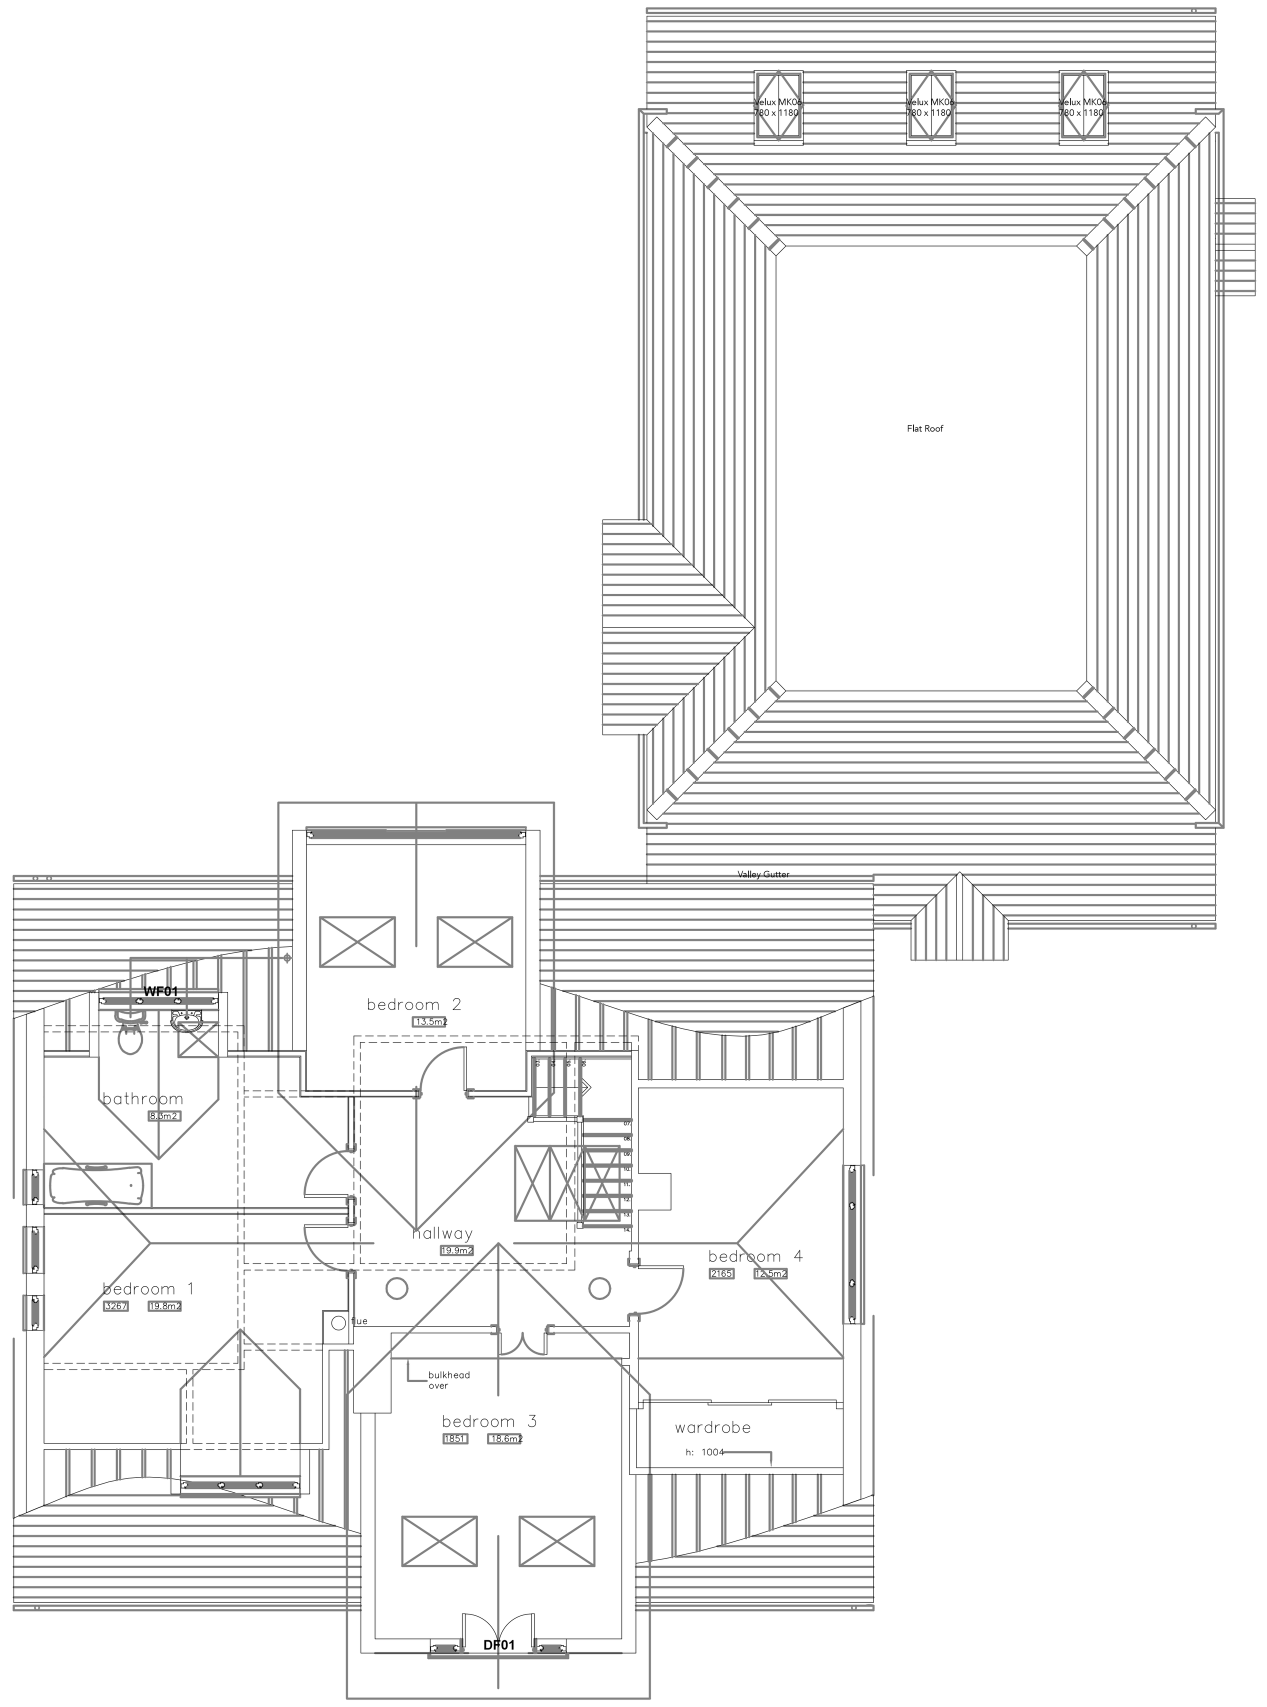

FIRST FLOOR PLAN / PART ROOF PLAN

(AS PROPOSED) SCALE 1:100

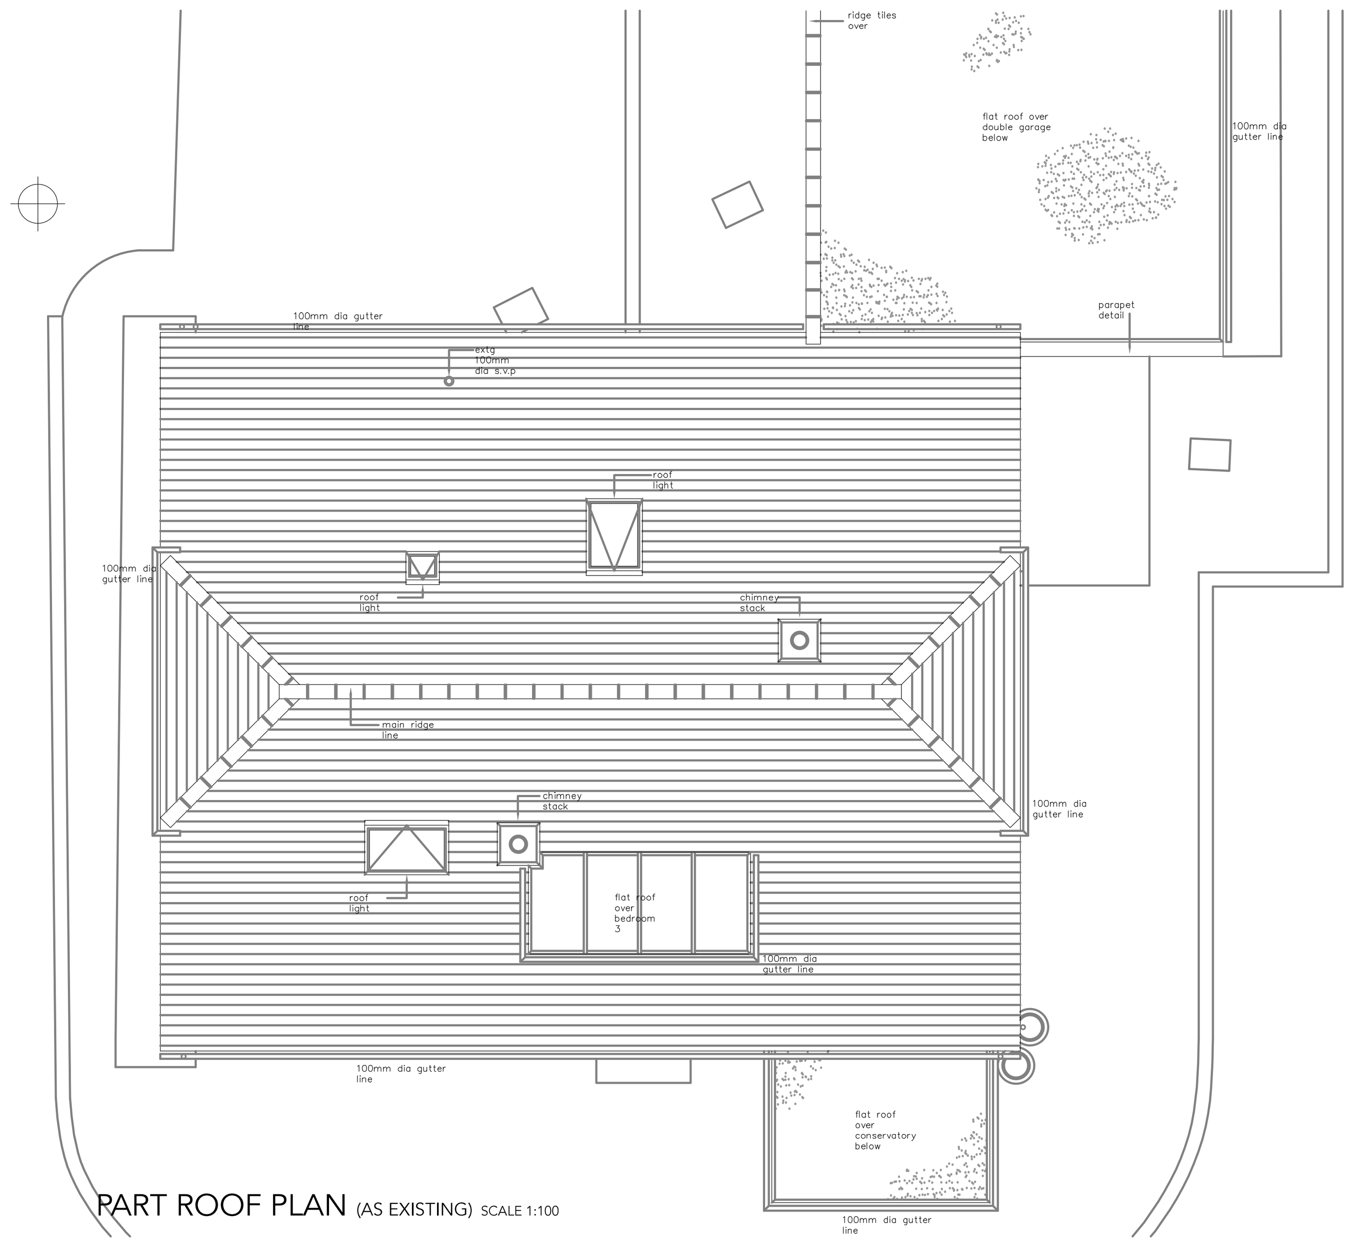

PART ROOF PLAN (AS EXISTING) SCALE 1:100

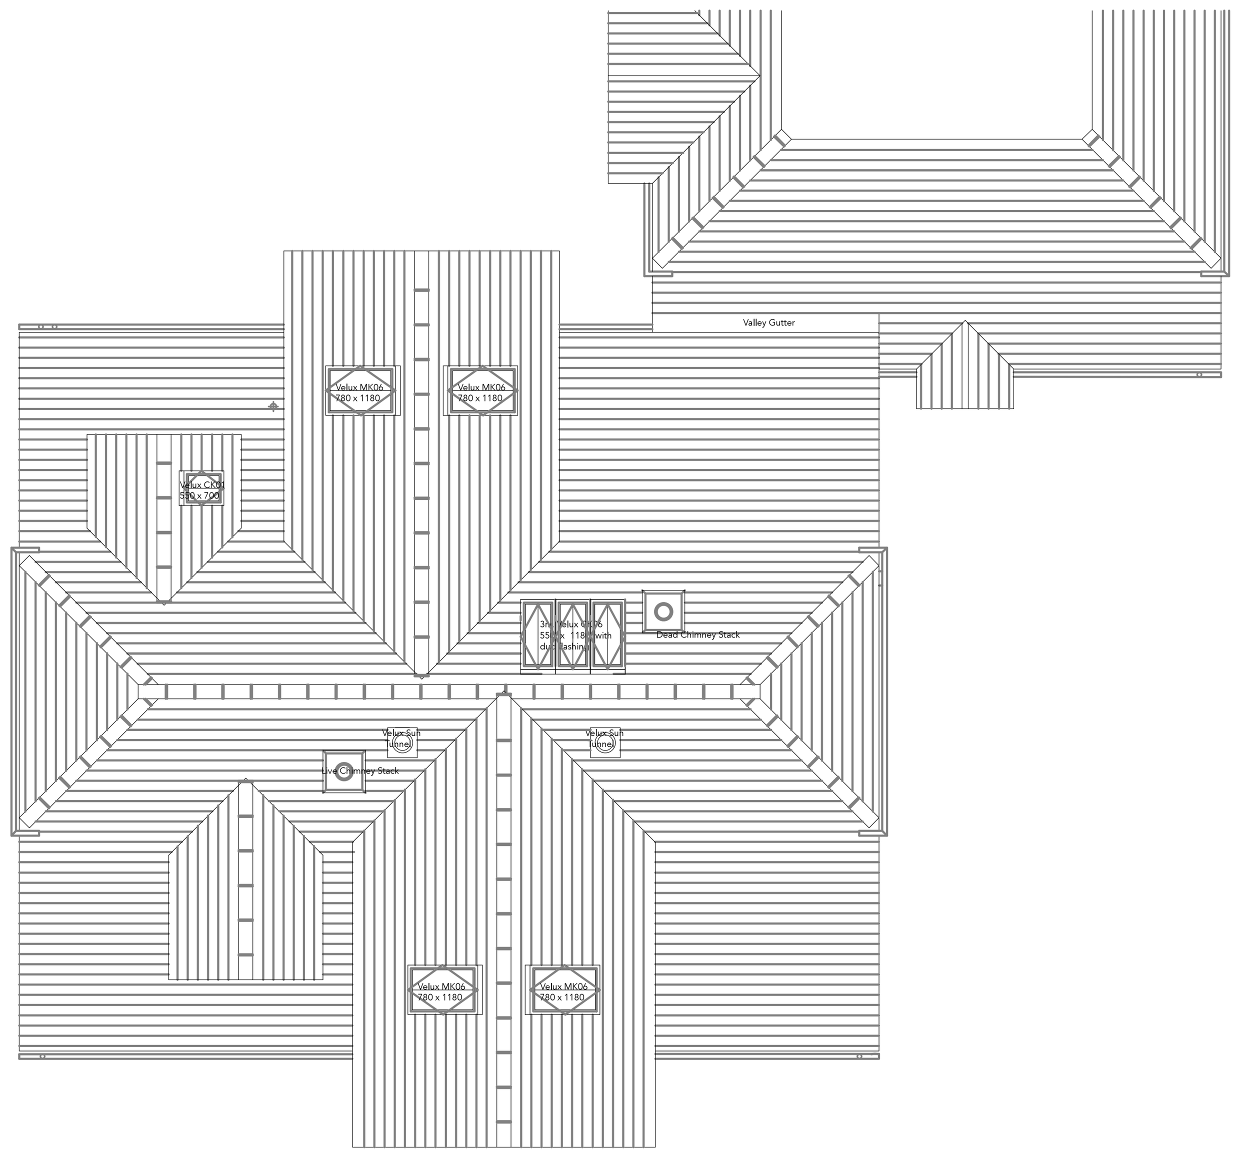

PART ROOF PLAN (AS PROPOSED) SCALE 1:100

0	10	25	50m
1:1250			

0	5	12.5	25m
1:500			

0	1	5	10m
1:200			

0	1	2	3	4	5m
1:100					

0	0.5	1	1.5	2.5m
1:50				

NOTES: A1

DRAWING FOR CLIENT APPROVAL ONLY. NOT TO BE USED FOR CONSTRUCTION.

NORTH

REV	DATE	BY	COMMENT

REVISION HISTORY

The copyright of this drawing remains the property of Kudos Architectural Design & Surveying and it may not be reproduced without the express permission of Kudos Architectural Design & Surveying.

Use figured dimensions in preference to scaled dimensions. Verify all dimensions on site and advise Kudos Architectural Design & Surveying of any discrepencies before commencing works on site.

Kudos

Architectural Design & Surveying

Gillian House,
38 Osborne Road, Broadstairs, Kent CT10 2AE

Tel 01843 869544
E-mail info@kudos-surveying.co.uk
Website www.kudos-surveying.co.uk

Project Title
EASTINGDOWN, CANTERBURY

Drawing Title
AS EXISTING AND AS PROPOSED FLOOR PLANS

PLANNING ISSUE

Scale	Date
1:50	24.05.2021

Drawing No.	Rev.
21/479/JG/PL08	A