QUEENS COLLEGE LONDON. 43 - 49 HARLEY STREET, LONDON. W1G 8BT.

scale 1:100 @ A3 / 1:50 @ A1 date 02.04.14

KYRKE SMITH Architects
Ascension House 197 Grove Lane London SE5 8BP
020 7737 4954 contact@AKSarchitects.co.uk

THIRD FLOOR PLAN AS PROPOSED 2014

Drawing no. Job no.1650 A3 04 B

Revisions
A: 20.05.14. Detail added.
B: 10.10.14. rear extension removed.

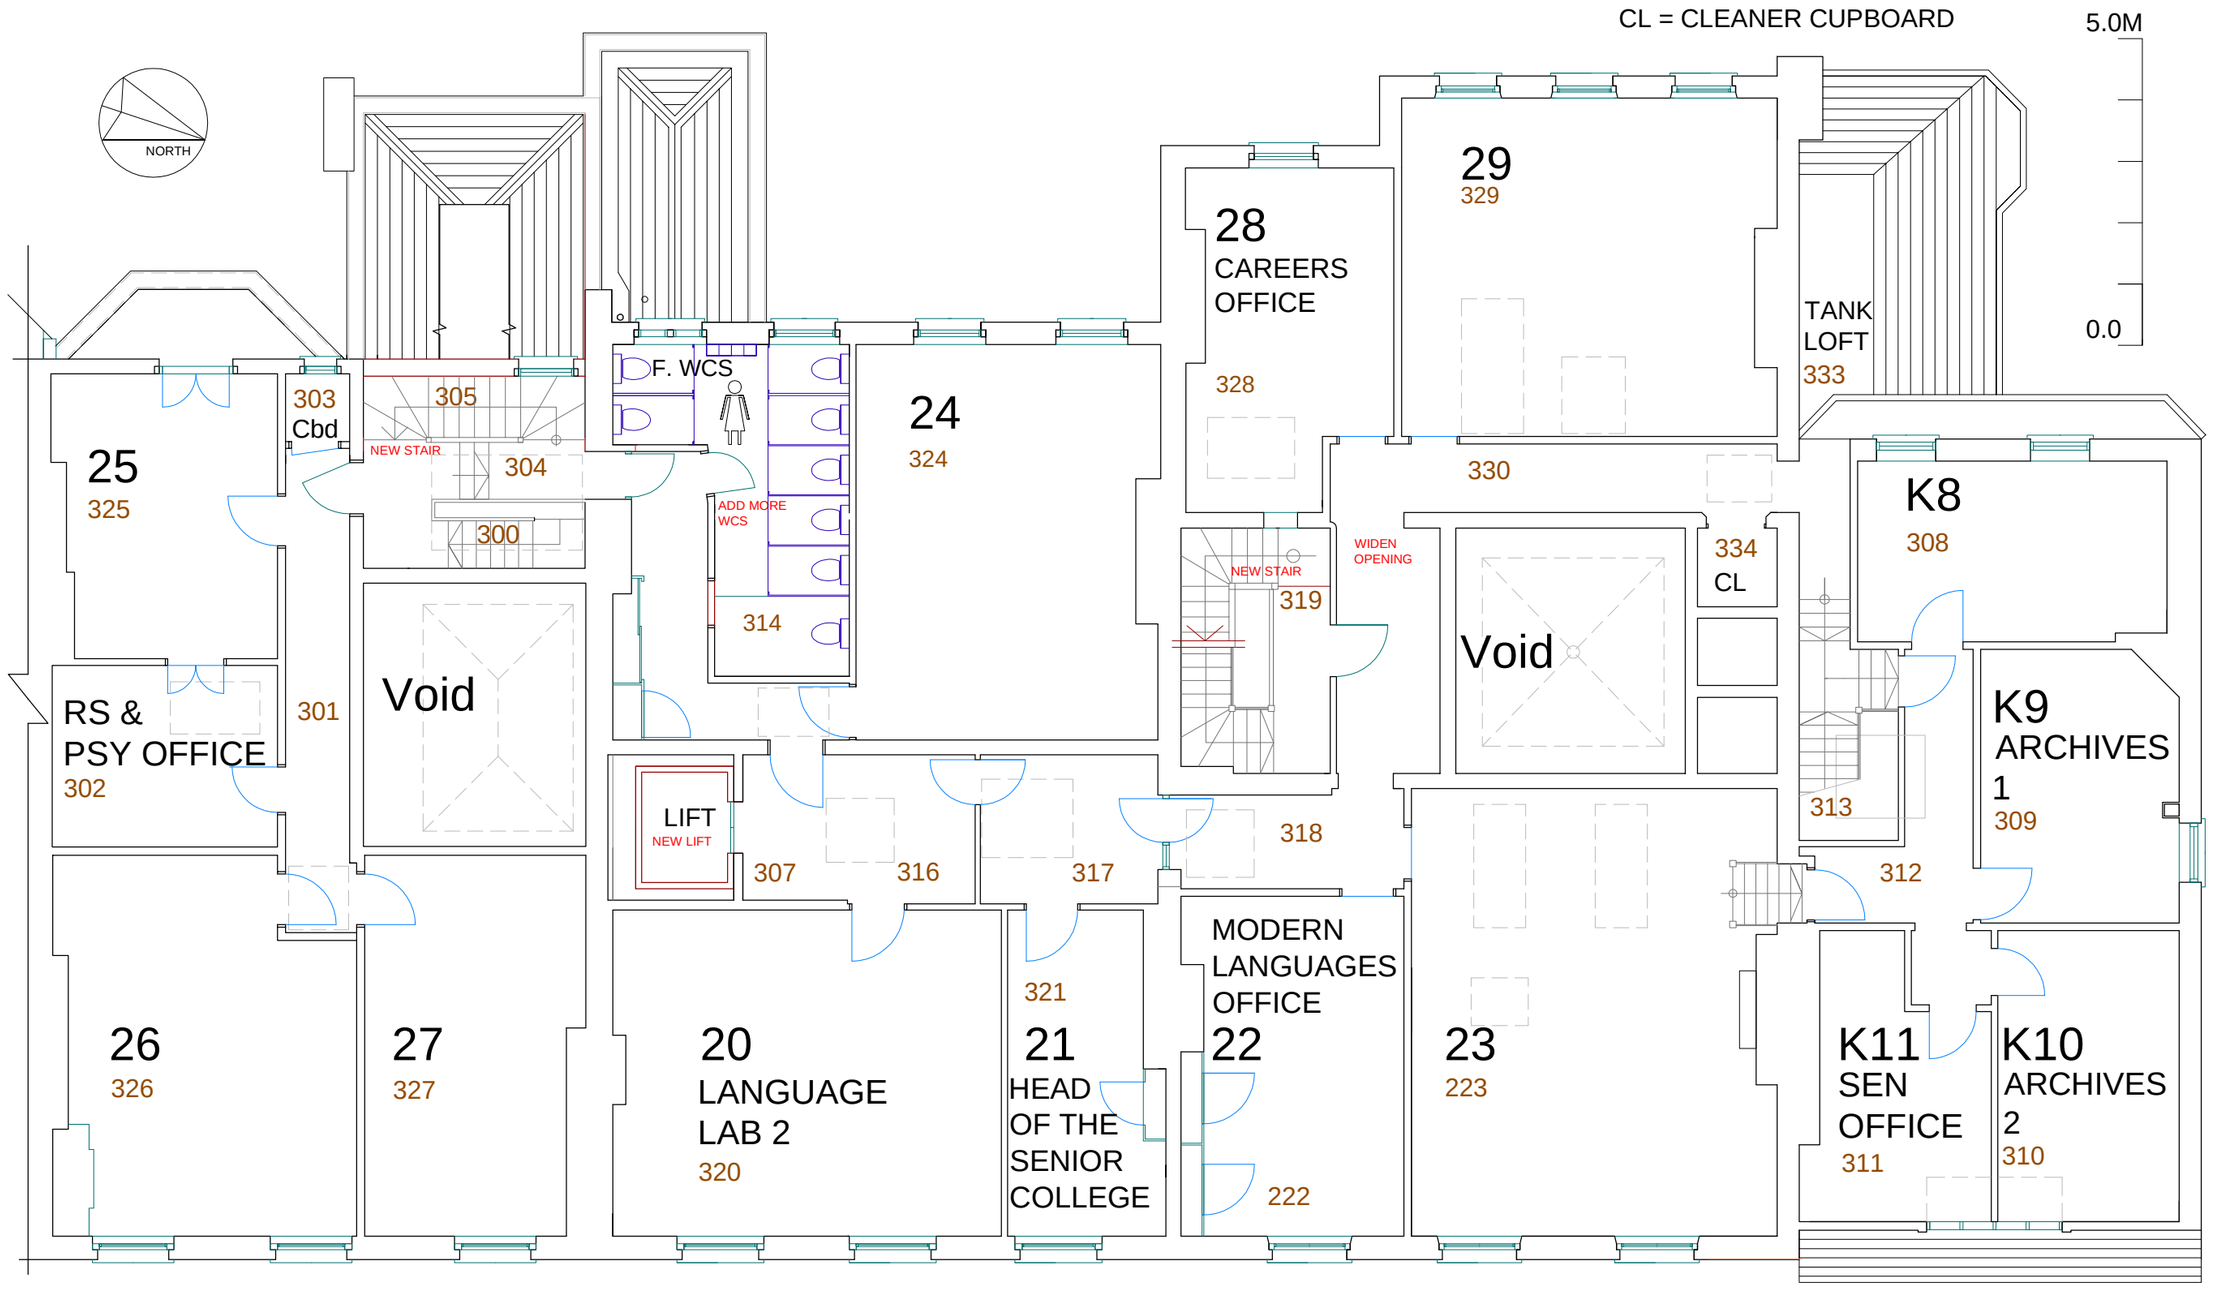

3RD FLOOR PLAN AS PROPOSED

CHECK ALL DIMENSIONS ON SITE BEFORE USE