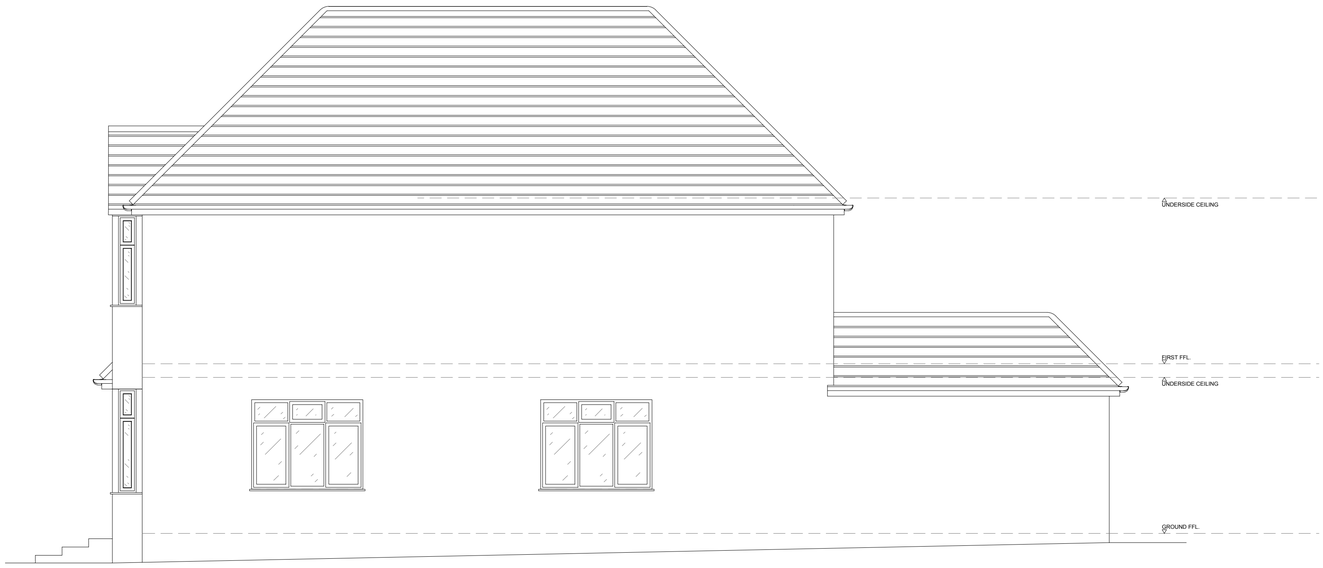

PROPOSED SIDE ELEVATION (OTHER)
SCALE 1:50 @ A1 / 1:100 @ A3

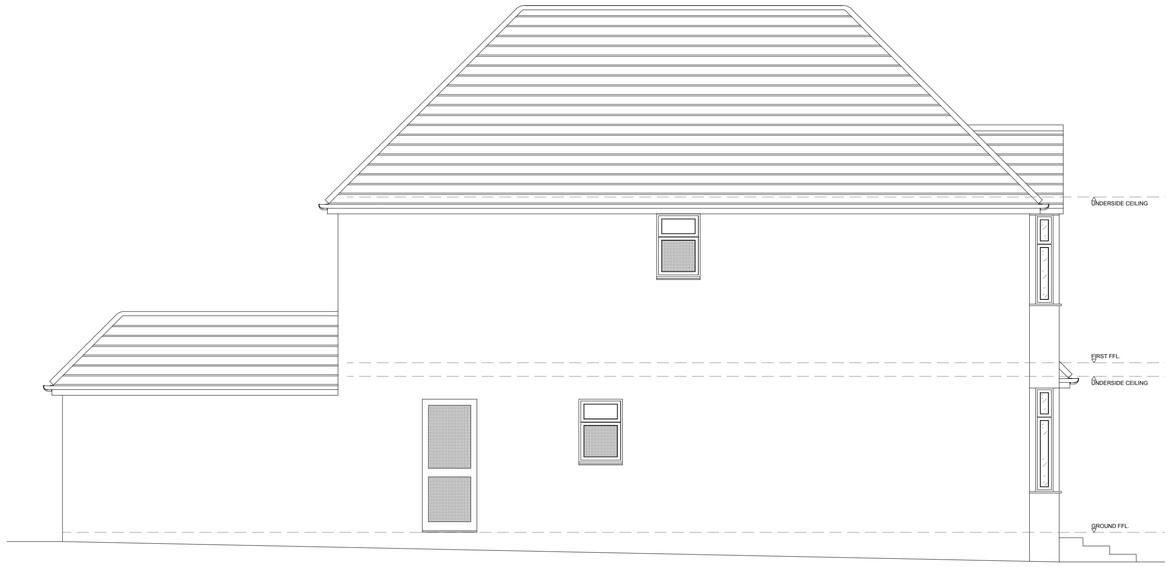

PROPOSED SIDE ELEVATION
SCALE 1:50 @ A1 / 1:100 @ A3

Scale 1:50

0 1 2 3 4 5 10 Metres

FOR PLANNING

All dimensions may vary on site and to be checked before commencing work.

Works proposed in these drawings assumes developer / client compliance with relevant health and safety (CDM) regulations and requirements of the party wall etc act 1996. CDM services are not provided or offered by Cadarch Limited.

Rev:	Description:	Date:

This drawing is the property of CADARCH LIMITED. Copyright is reserved. The drawing is issued on the condition that it is not copied, reproduced, retained or disclosed to any unauthorised person, either wholly or in part.

CADARCH LIMITED

Company No. 10908643

18 Summerhouse Drive, Bexley, Kent DA5 2HP

Mob: 07719530451
http://www.cadarchlimited.co.uk/

Email: cadarch@gmx.co.uk

Client:

MRS. K. McFARLAND
AND
MR. N. BIRCH

27 BALDWYNS PARK
BEXLEY, DA5 2BE

Project:

ADDITIONAL NEW FLOOR
AND ALTERATIONS TO
27 BALDWYNS PARK
DA5 2BE

Drawing Title:

PROPOSED SIDE ELEVATIONS

Scale:	Date:	Frame Size:
1:50 @ A1 1@100 @ A3	MAY 2021	A1

Drawing Ref:	Revision:
20CC-030820-P005	/