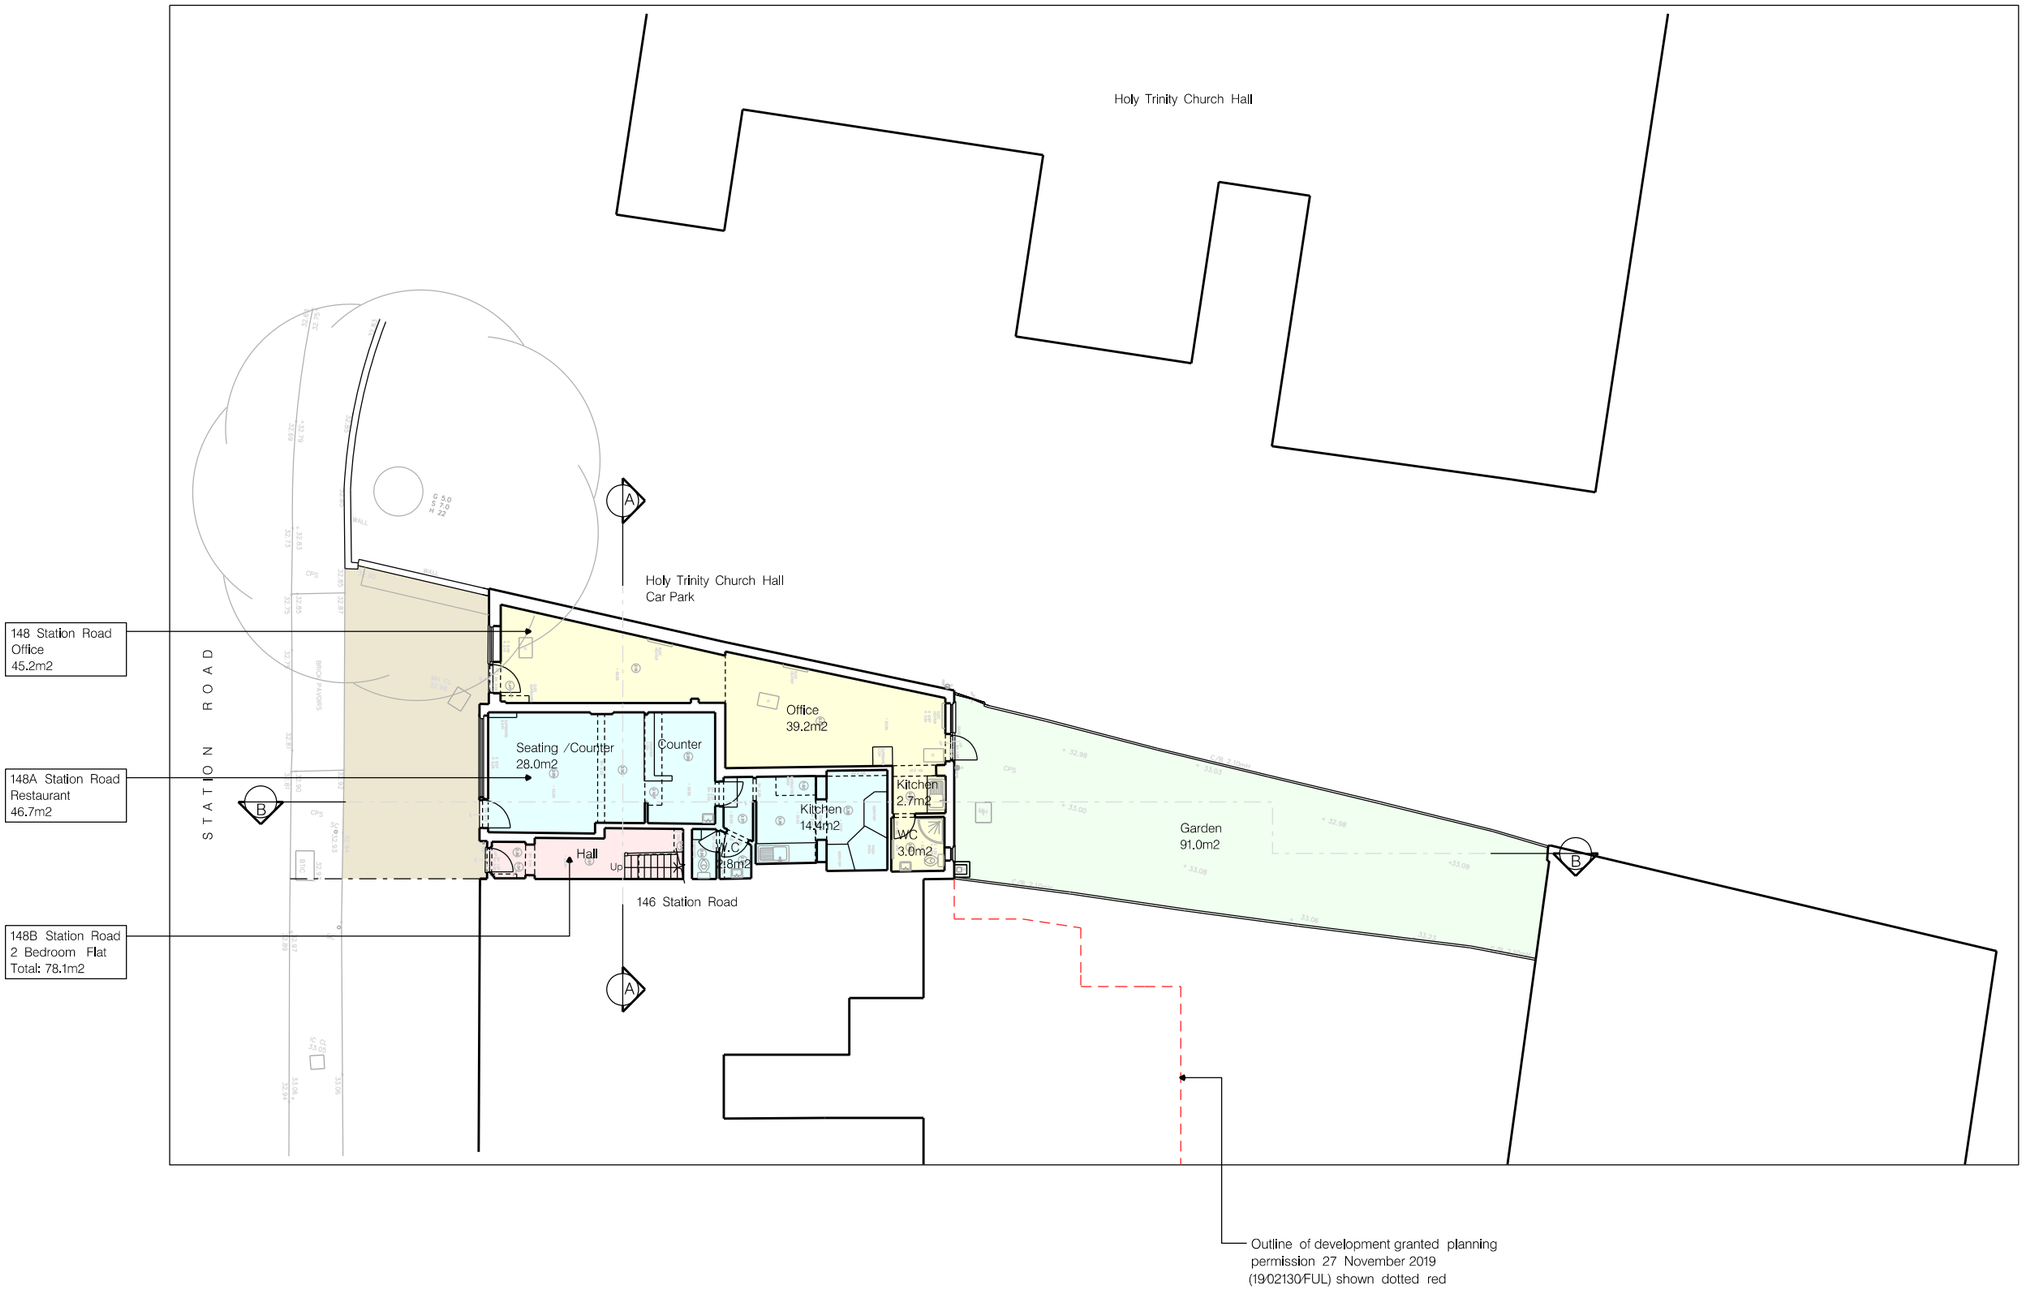

NORTH

SCALE

0 1 2 3 4 5m

0 5 10 15ft

REV.	DESCRIPTION	DATE

PROJECT
148 STATION ROAD
LONDON
DA15 7AB

DRAWING TITLE
EXISTING SITE PLAN

SCALE 1:200 @ A3 | DATE MARCH 2020

DRAWING No. 3377 /P /01 | REV.

This drawing is the Copyright of Proun Architects. Any copying in part or whole must be with the approval in writing of Proun Architects. All dimensions to be checked on site prior to commencement of works. This drawing should not be scaled. This drawing is to be read in conjunction with all associated written specifications.

90 BOROUGH HIGH STREET
LONDON SE1 1LL
TEL 020 7407 3700 FAX 020 7407 3800
mail@ proun@proun.co.uk

PROUN
ARCHITECTS DESIGNERS PLANNERS