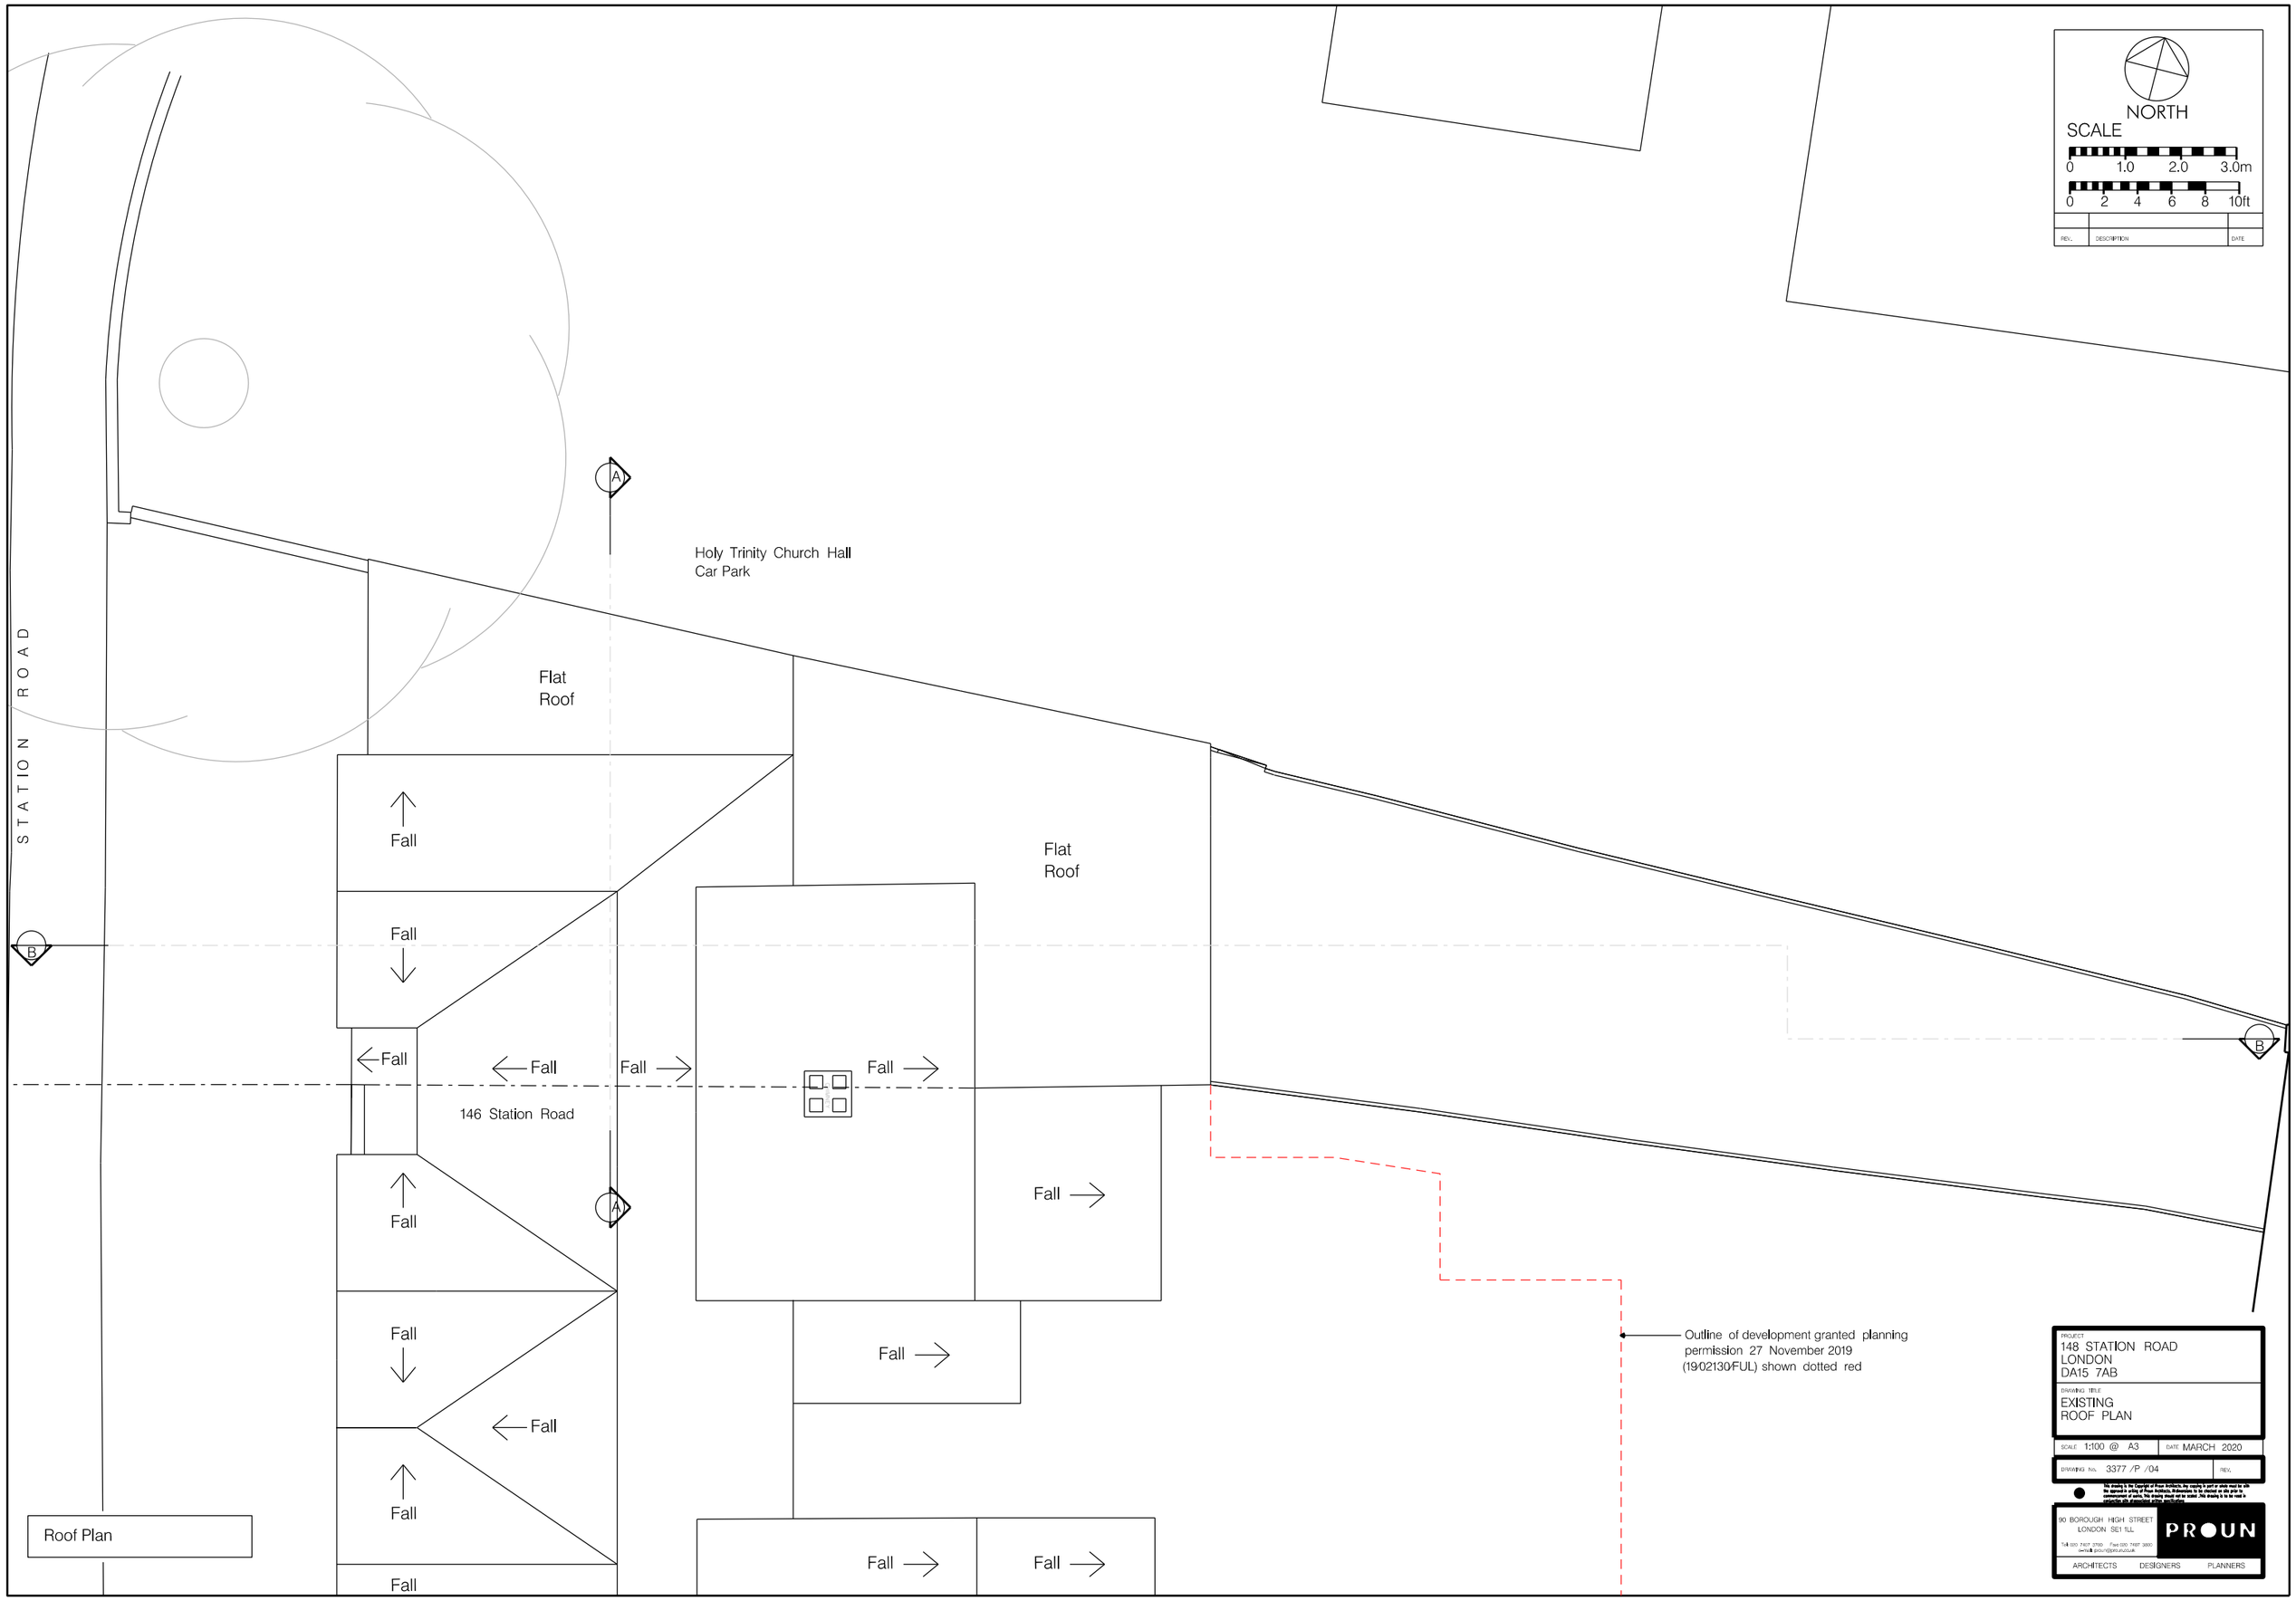
NORTH
SCALE
0 1.0 2.0 3.0m
0 2 4 6 8 10ft
REV. DESCRIPTION DATE
STATION ROAD
Holy Trinity Church Hall
Car Park
Flat
Roof
Flat
Roof
Fall
Fall
Fall
Fall
Fall
Fall
Fall
Fall
Fall
Fall
Fall
Fall
Fall
Fall
Fall
Fall
146 Station Road
A
A
B
B
Outline of development granted planning
permission 27 November 2019
(19/02130/FUL) shown dotted red
Roof Plan
PROJECT
148 STATION ROAD
LONDON
DA15 7AB
DRAWING TITLE
EXISTING
ROOF PLAN
SCALE 1:100 @ A3
DATE MARCH 2020
DRAWING No. 3377 /P /04
REV.
90 BOROUGH HIGH STREET
LONDON SE1 1LL
Tel 020 7407 2700 Fax 020 7407 3800
E-mail: ARCH@PROUN.CO.UK
PROUN
ARCHITECTS DESIGNERS PLANNERS