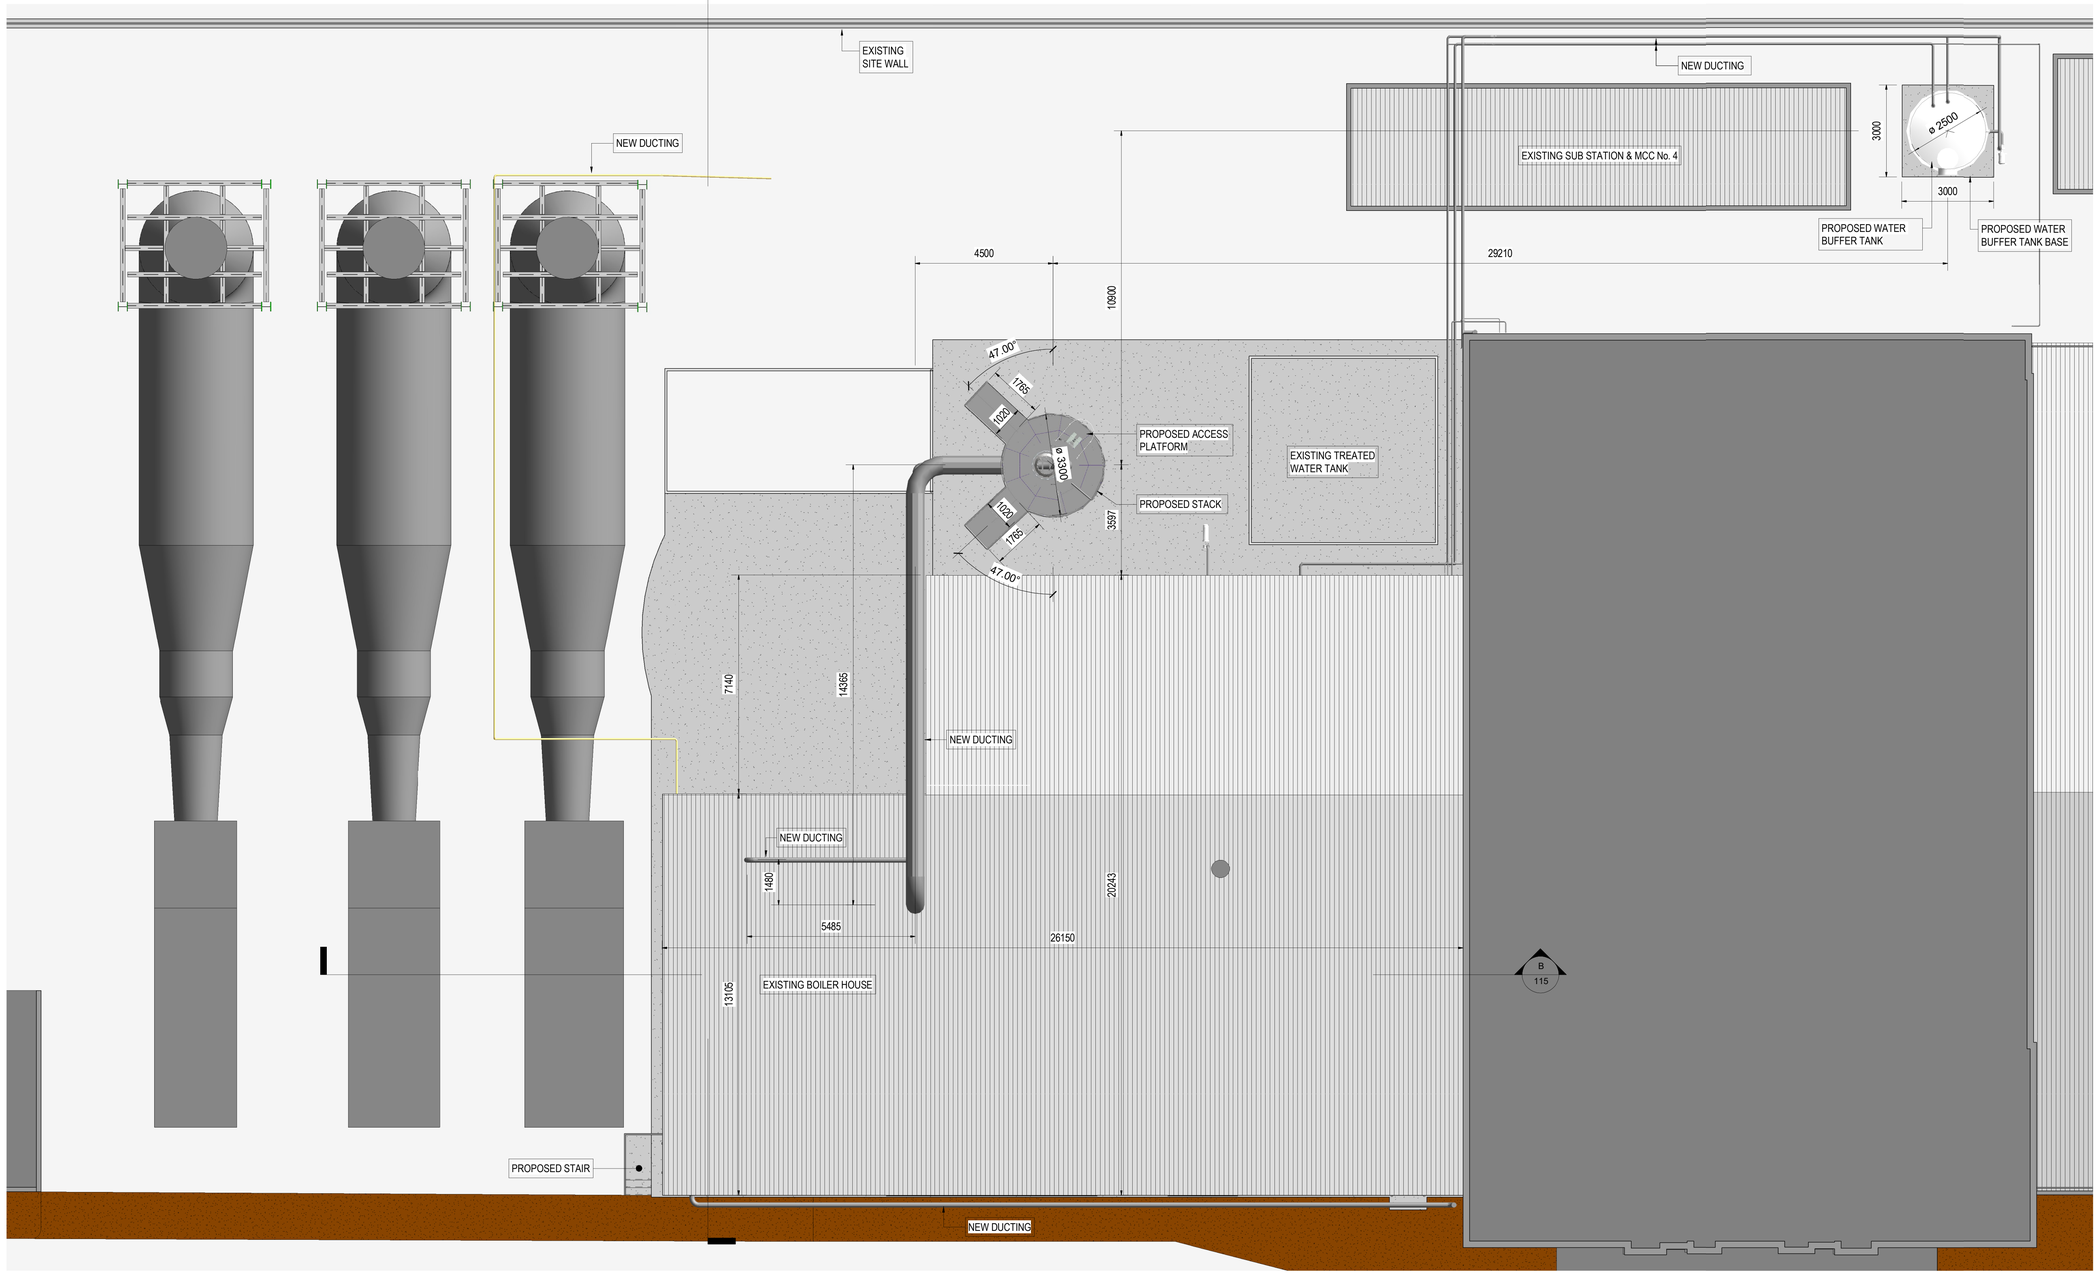

1 PROPOSED ROOF PLAN

Scale: 1 : 100

0 0.5m 2m 5m

1:100

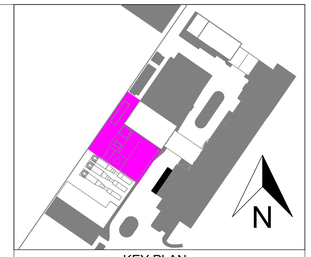

KEY PLAN

Rev	Date	Description		
A	14/07/21	ISSUED FOR PLANNING	SK	JH

UVDB Registered
Link-up Qualified via Audit
GGP CONSULT
CONSULTING ENGINEERS
MANAGEMENT
2 Hallam
Priory Park
HUL HU4
Unite Kingdo
Telephon (+44) 62796
Fa (+44) 64173
Emai info@ggpconsult.co.

Client
ADM ERITH

Job Title
ADM - THERMAL OXIDISER REPLACEMENT

Drawing Title
FINAL PROPOSED ROOF PLAN

Status
PLANNING

Scale	Date
1 : 100	JULY 2021

Drawn By	Checked	Approved
SK	JH	JH

Drg. No.	Rev
29056 113	A

A1 - ORIGINAL SHEET SIZE