PROPOSED SOUTH ELEVATION

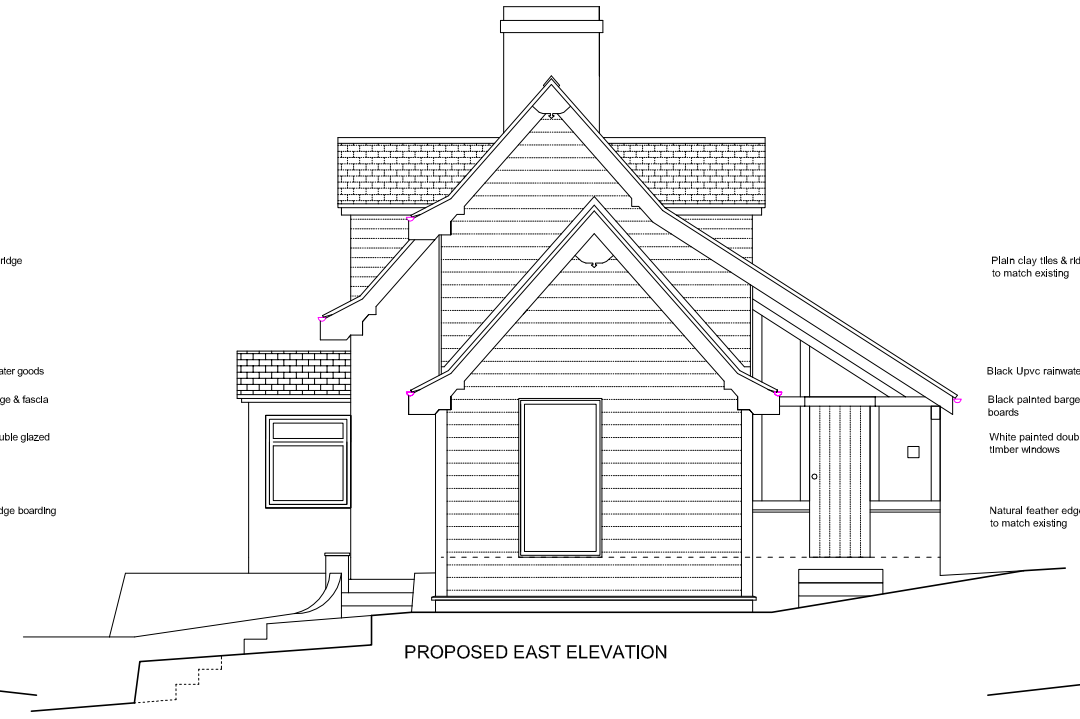

PROPOSED EAST ELEVATION

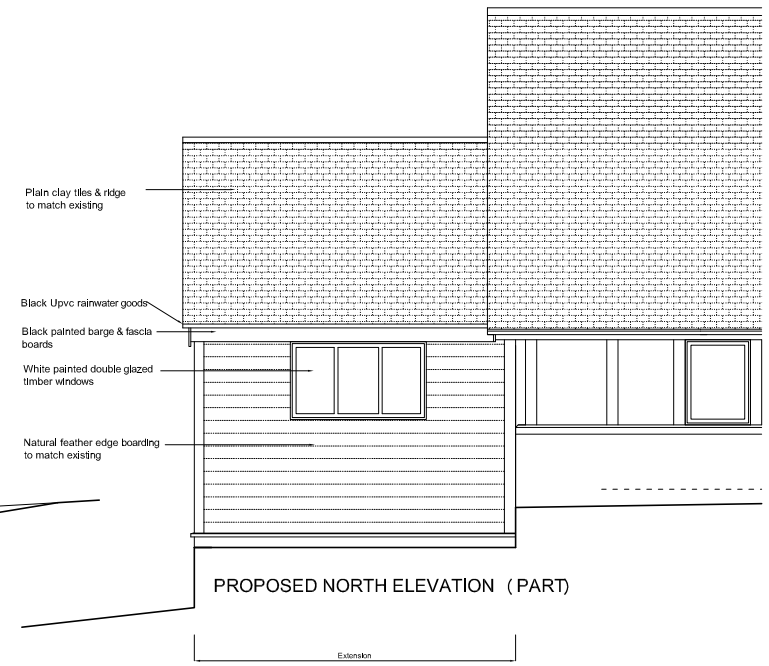

PROPOSED NORTH ELEVATION (PART)

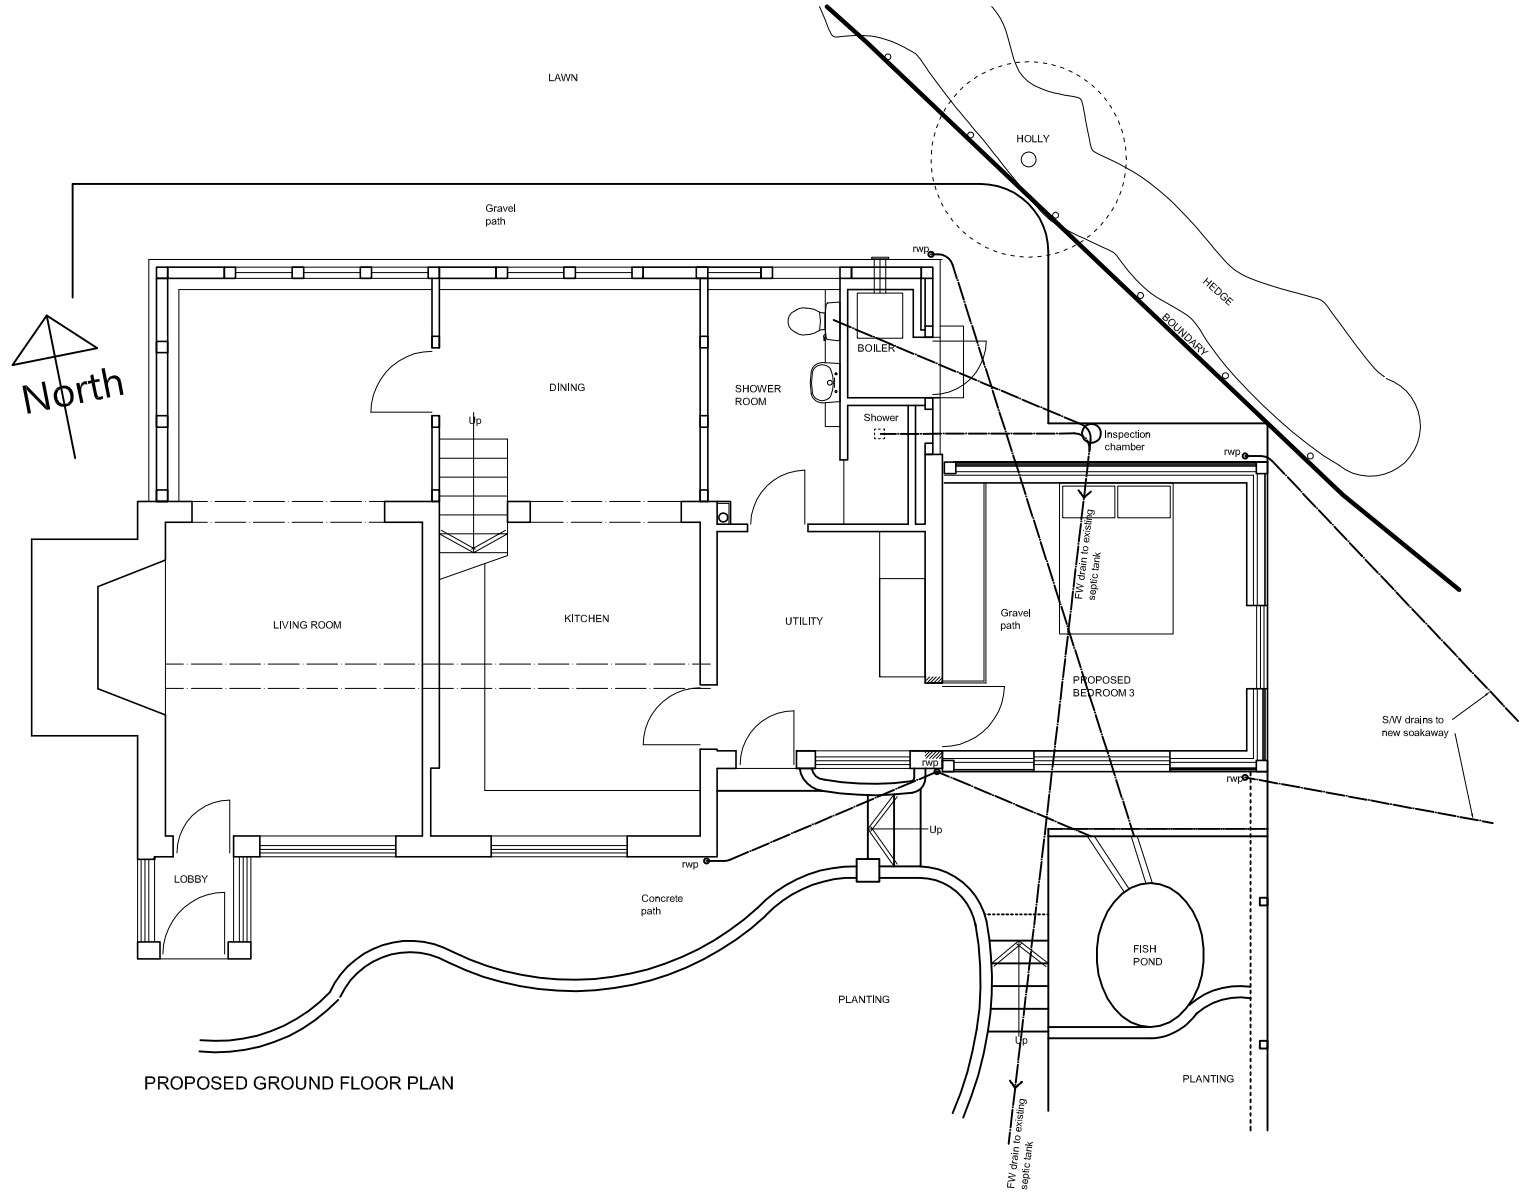

PROPOSED GROUND FLOOR PLAN

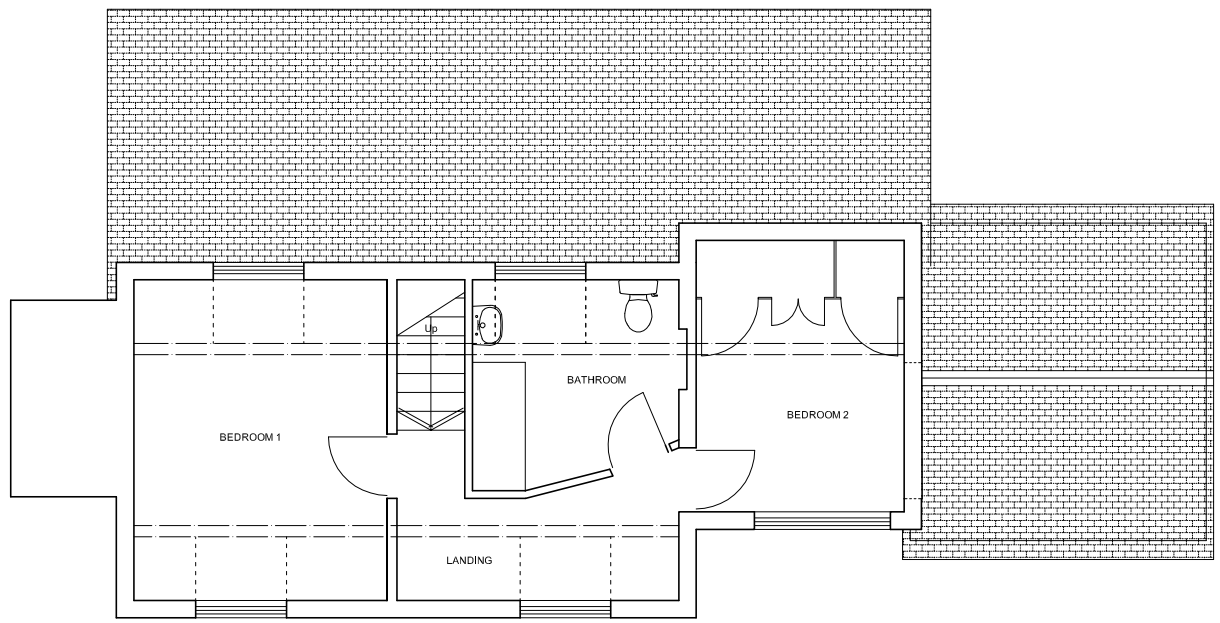

PROPOSED FIRST FLOOR PLAN

NB - ALL DIMENSIONS TO BE CHECKED ON SITE

DDA ARCHITECTS

© Copyright DDA Architects 2018

Rev	Description	Date
B	Amended per PreApp	05 Mar 2021
A	Minor amendments	15 Dec 2020

DAVID DICKINSON ARCHITECTS
CORRTON BACHE
CRAVEN ARMS
SHROPSHIRE SY7 9LE

Tel- 01588 861468
Mob- 07753 824855
E- david@dda-architects.co.uk

Date	Scale	Drawn / Chkd
MARCH 2021	1:100 @ A3 Size	DD

Job
PROPOSED SINGEL STOREY EXTENSION
2 LLANBROOK, CLUNTON
CRAVEN ARMS, SHROPSHIRE
SY7 0QG

PROPOSED PLANS & ELEVATIONS

Dwg No.	Revision
20241-P-02	B

1 0 1 2 3 4
Scale in Metres