DO NOT SCALE

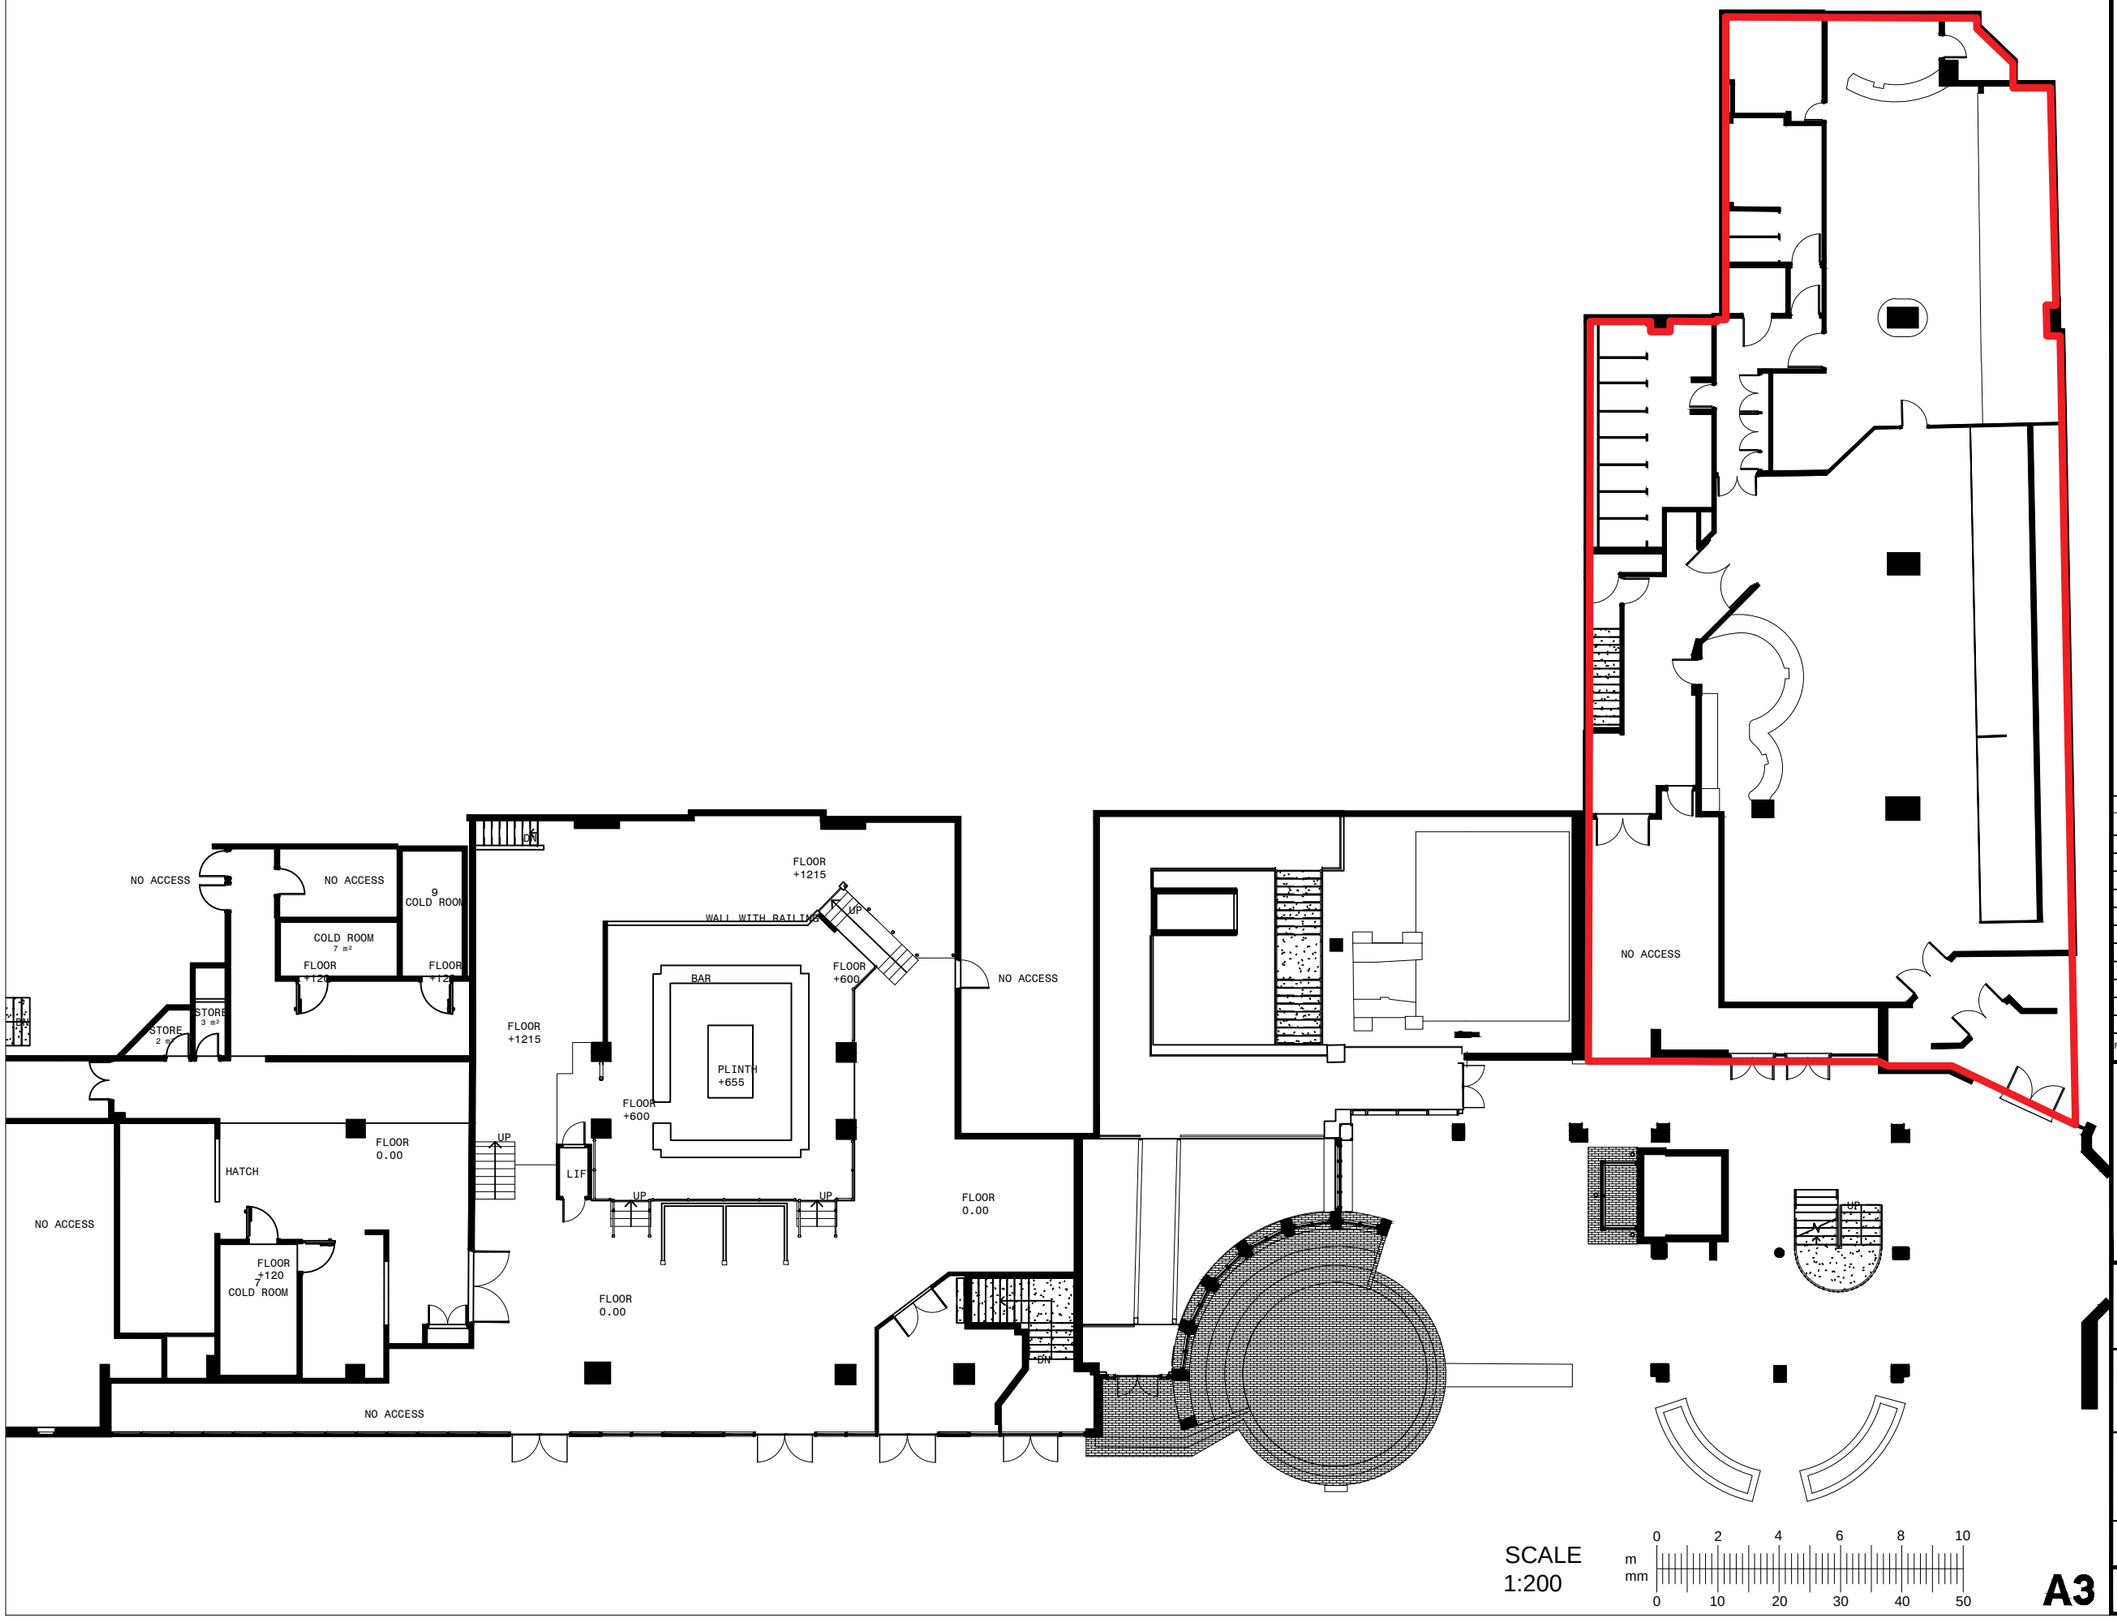

SCALE
1:200

m
mm
0 2 4 6 8 10
0 10 20 30 40 50

A3

NOTES:

The written dimensions are in all cases to be preferred to the scaled dimensions. Contractors, Sub-contractors and Suppliers MUST verify all dimensions on site.

Former Club

Rev.	Purpose of issue	Date	Authorised
/	PLANNING	09.06.21	JMM

CHAWTON HILL CHARTERED SURVEYORS

Bridge House
27 Bridge Street
Leatherhead
Surrey KT22 8BL

Tel: (01372) 360 663
Fax: (01372) 360 666
info@chawtonhill.com
www.chawtonhill.com

Client
Royal Borough of Kingston upon Thames

Project
John Lewis Partnership

Title
Lawful Development Certificate - Former Club
Existing Plan (UPRN: 000128034770)

Original Scale	Drawn	Checked	Authorised
1:200	MC	JMM	JMM
	Date 09.06.21	Date 09.06.21	Date 09.06.21

Drawing Number
3474.20LD005

Rev
/