©Drawing Copyright of Ken Mathieson Architectural Design Ltd. All Dimensions to be Checked & Confirmed on Site PRIOR to Commencement of any Works or Manufacture of Any Elements taking place & any discrepancies to be reported back to Project Co-ordinator for Decision. All Works & Materials to comply fully with all current British Standards (&/or European Standards if Relevant), Codes of Practice & All necessary Safety Acts.

For Planning Permissions Purposes Only

This drawing is not to be used for Building Warrant or construction issue

West Elevation Scale 1:50 @ A1

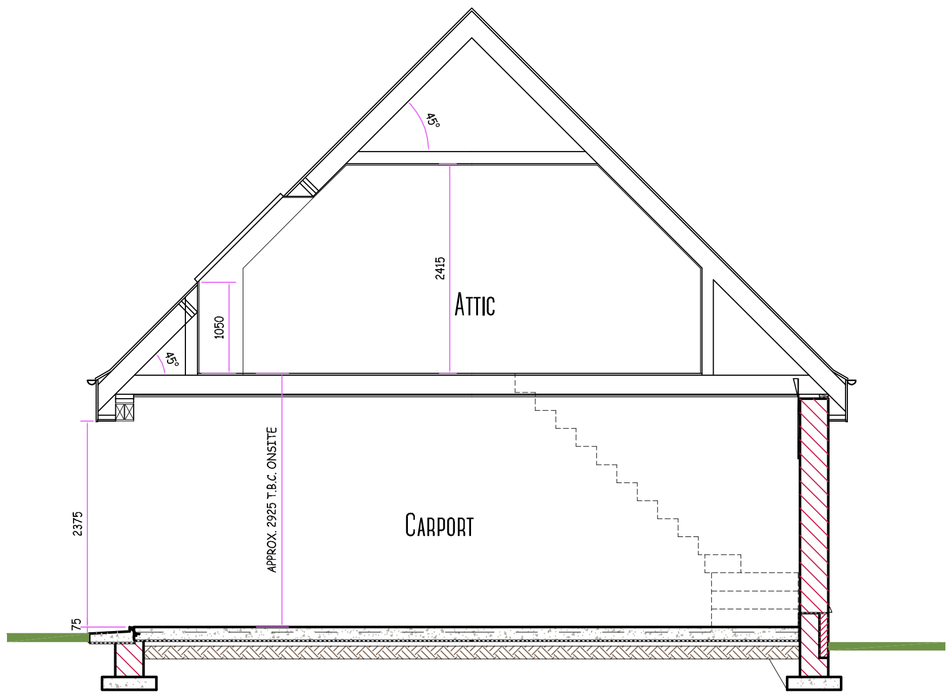

Cross Section Scale 1:50 @ A1

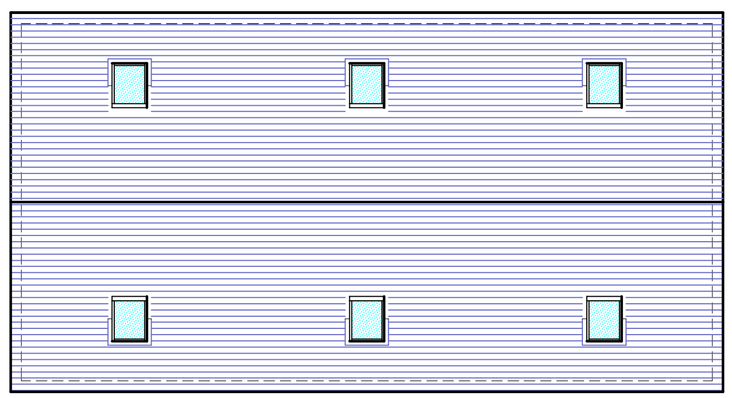

Roof Plan Scale 1:100 @ A1

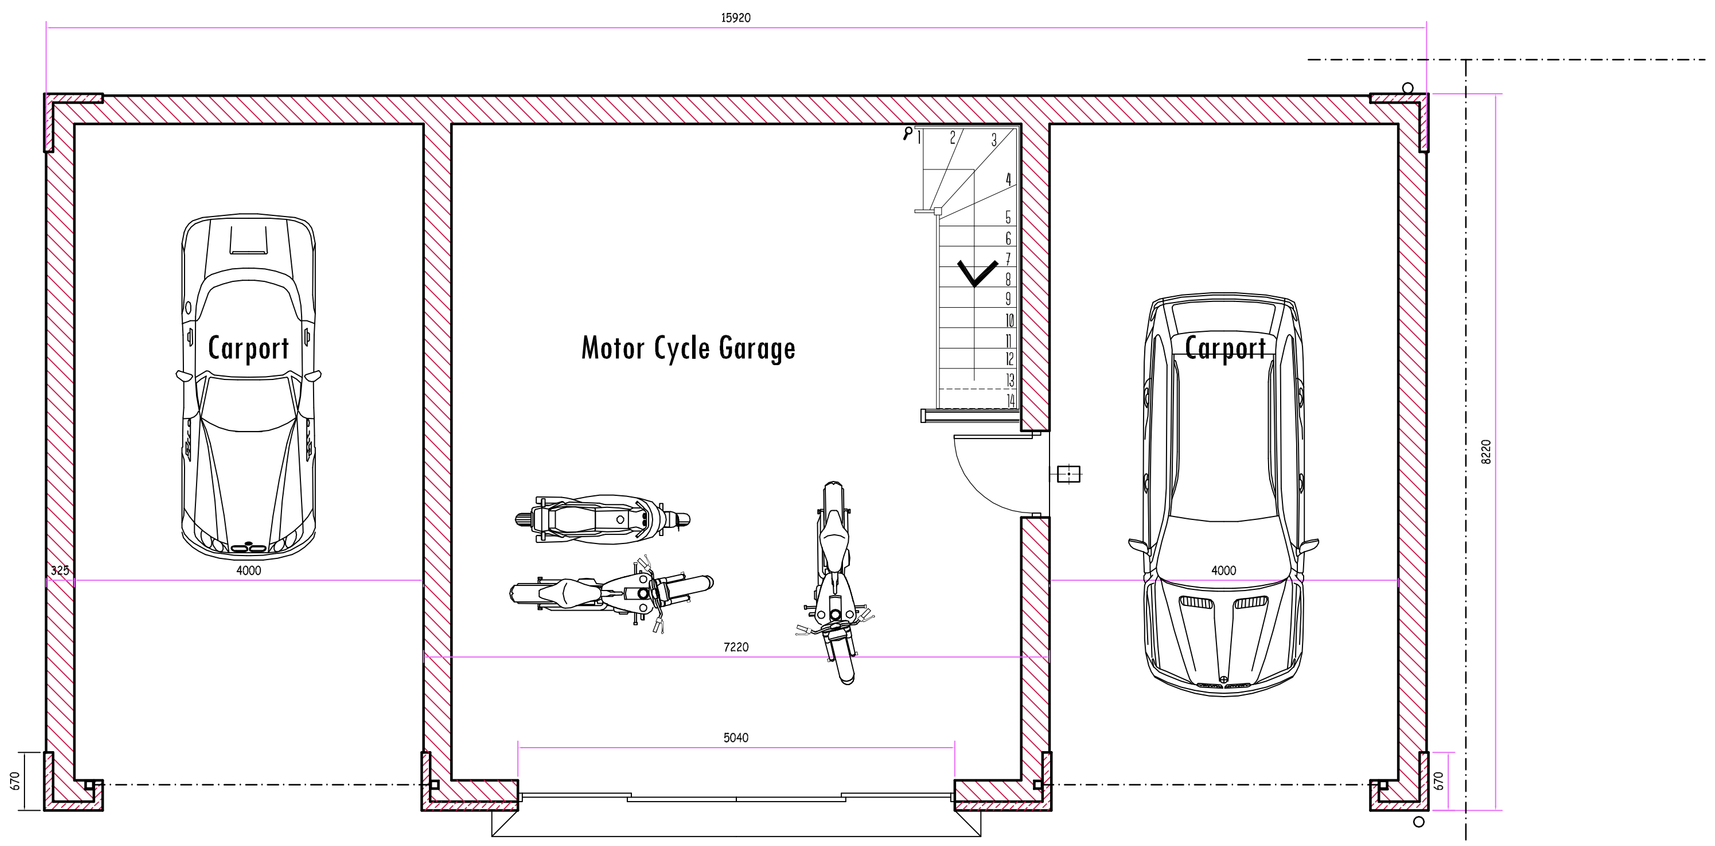

Ground Floor Layout Plan Scale 1:50 @ A1

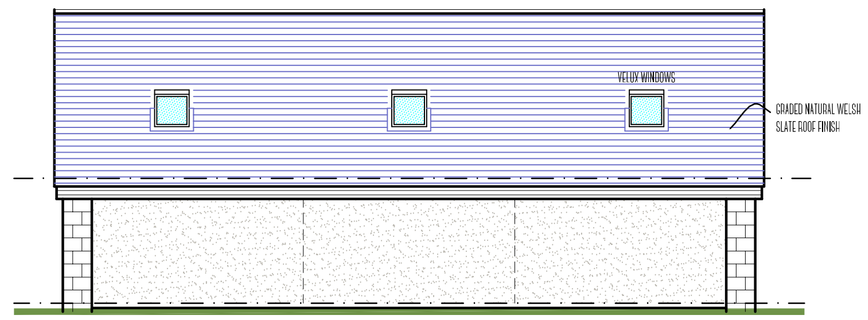

East Elevation Scale 1:100 @ A1

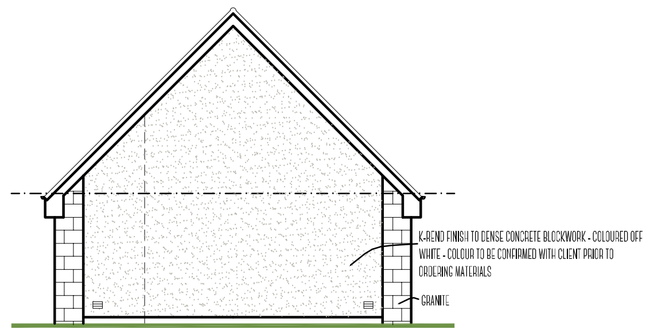

South & North Elevation Scale 1:100 @ A1

kenmathieson
ARCHITECTURAL DESIGN
& DEVELOPMENT CONSULTANT
LTD.
MANSARD HOUSE
15 OLDMELDRUM ROAD
BUCKSBURN
ABERDEEN
AB21 9AD
TEL: 01224 710357
FAX: 01224 710358
E-MAIL: info@kenmathieson.com

DOMESTIC, COMMERCIAL & INDUSTRIAL

Client	Mr & Mrs James Jamieson				
Project	Proposed Carport at Ramornie, 27 Craigs Road, Ellon, Aberdeenshire, AB41 9BG				
Title	Site Plans				
Scale	As Shown	Date	Aug 21	Drawn by	KM
Job No	2552	Dwg No	CP-02	Issue	A

Limited Company Registered in Scotland No.229653