Key

- 19thC Softwood Components
- New Oak Components installed 2016
- 17th C Oak and Unknown Hardwood Components
- New Oak Components
- Outline of building
- Dimensions
- Detail drawing on seperate sheet

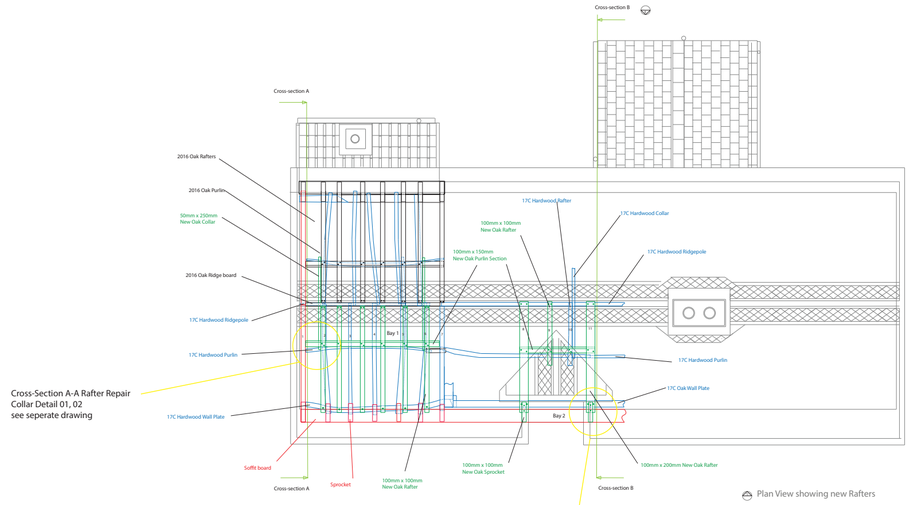

Cross-Section A-A Rafter Repair
Collar Detail 01, 02
see seperate drawing

Plan View showing new Rafters

Cross-Section B-B Rafter Repair
Sprocket Detail 01, 02, 03
see seperate drawing

SE Side Elevation Cross Section A-A

Cross-Section A-A Rafter Repair
Collar Detail 01, 02
see seperate drawing

Cross-Section B-B Rafter Repair
Sprocket Detail 01, 02, 03
see seperate drawing

NE Front Elevation showing Rafters

(showing NE elevation components only)

Cross-Section B-B Rafter Repair
Sprocket Detail 01, 02, 03
see seperate drawings

NW Side Elevation cross section CC

NW Side Elevation

SW Rear Elevation

SE Side Elevation

Drawing Rafter Repair General Assembly

Project The Cottage, 3 Low Green.

Scale 1:100 @ A2

Drawn by David Graham

Date 05.08.2021