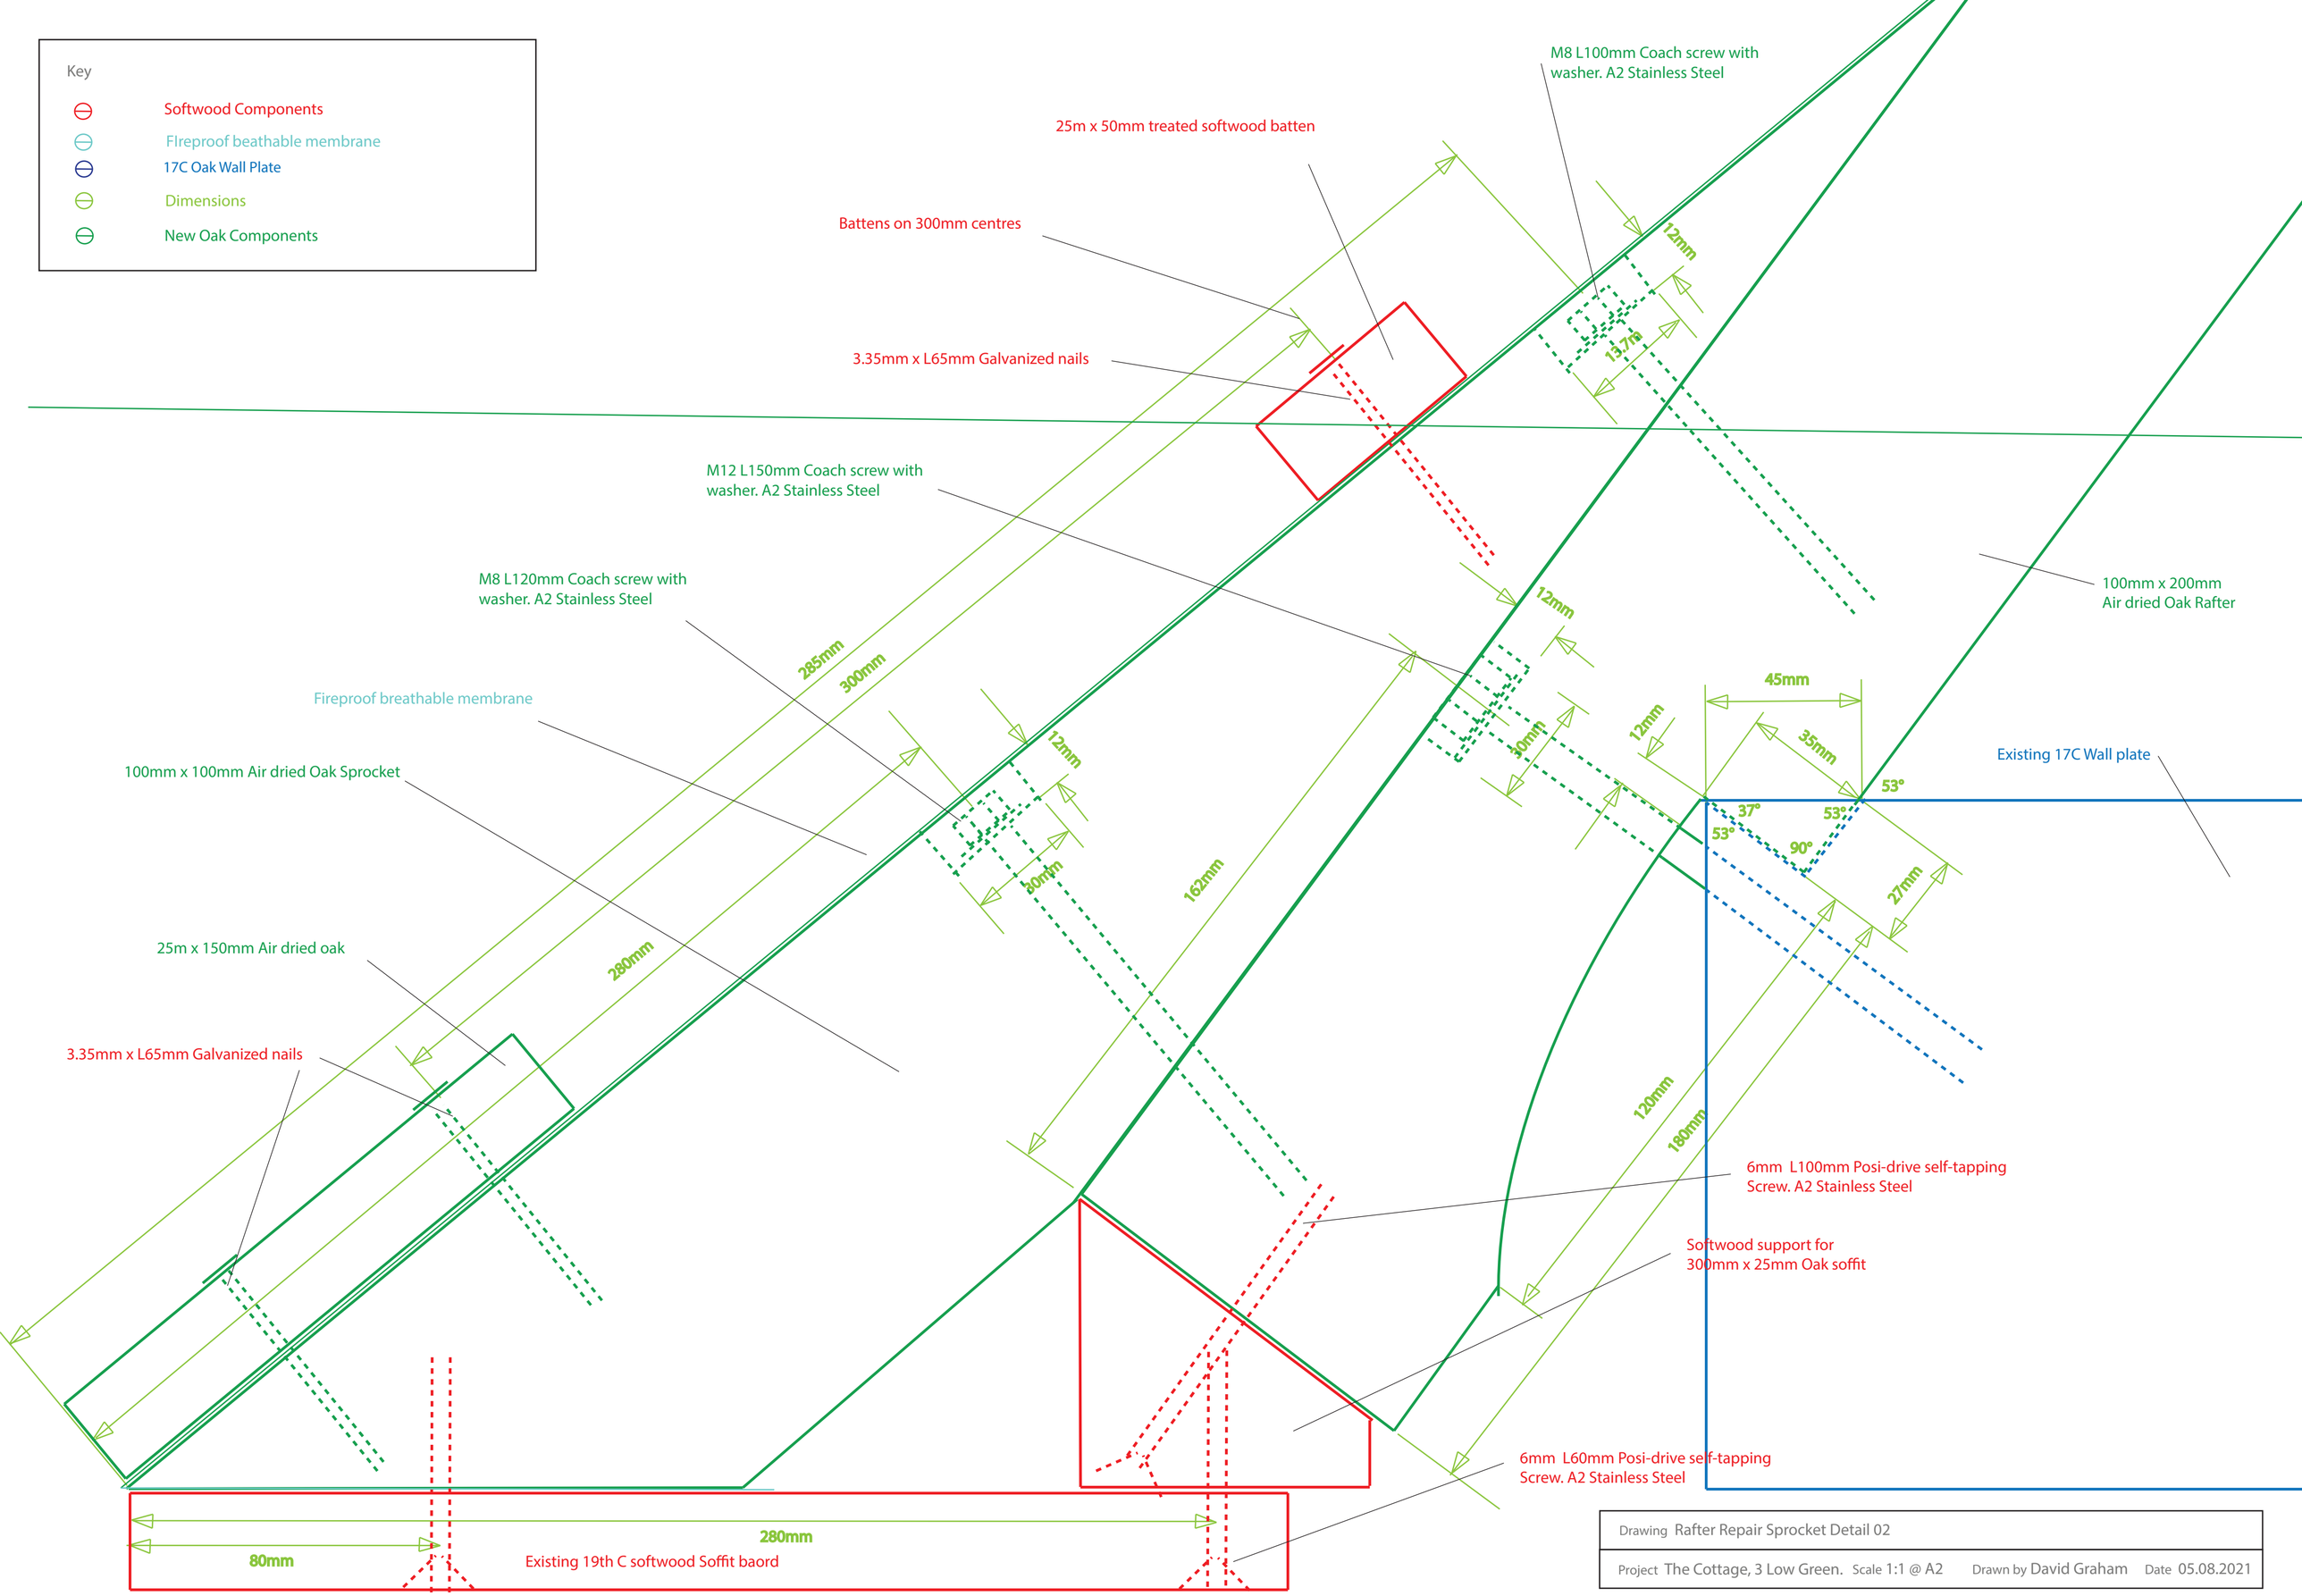

Drawing Rafter Repair Sprocket Detail 02

Project The Cottage, 3 Low Green. Scale 1:1 @ A2 Drawn by David Graham Date 05.08.2021