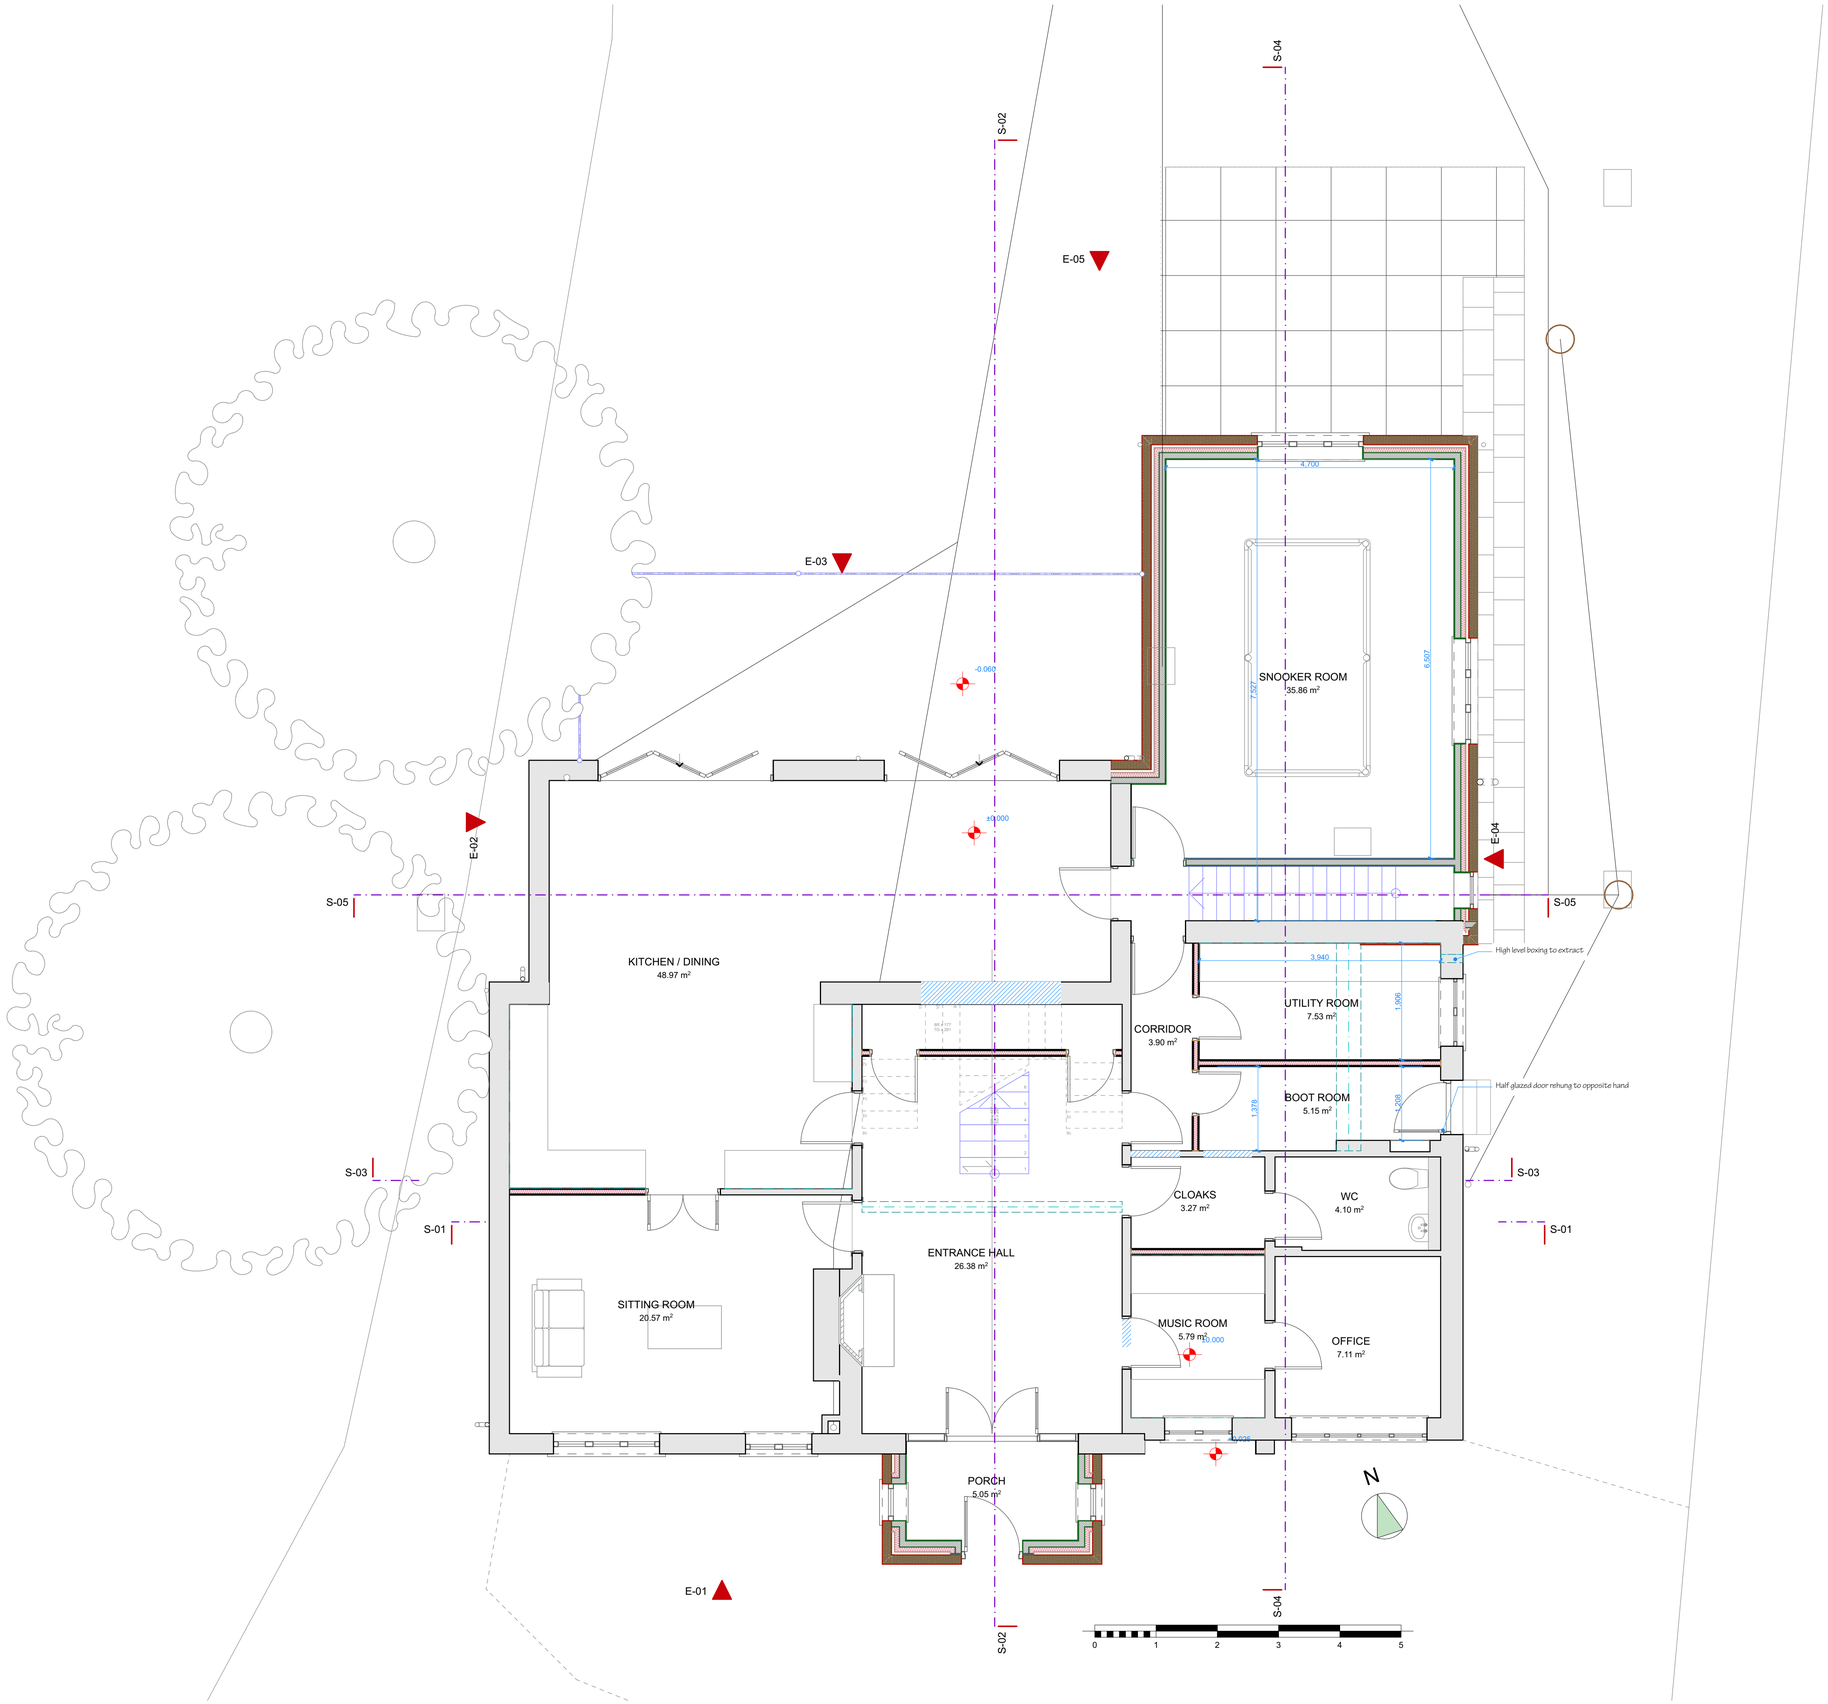

3 cm ACTUAL

IF THE ABOVE DIMENSION DOES NOT MEASURE THREE CENTIMETRES (3 cm) EXACTLY, THIS DRAWING WILL HAVE BEEN ENLARGED OR REDUCED, AFFECTING ALL LABELED SCALES.

PLEASE DO NOT SCALE OFF DRAWINGS. IF IN DOUBT, PLEASE CONFIRM DIMENSIONS AND VERIFY DETAILS WITH WILLIAM GRAY ASSOCIATES BEFORE PROCEEDING WITH WORK.

THIS DRAWING IS THE COPYRIGHT OF WILLIAM GRAY ASSOCIATES

Transmittal Set ID	ChID	Changes Made	Date
03	Ch-03	Roof access hatches added; stairs altered	29/08/2021
02	Ch-02	Roof ridges aligned	27/08/2021
	Ch-01	Amendments	

Job Title
Bowes View

Abbey Lane
Barnard Castle
Co Durham
DL12 9TH

Drawing Name
GROUND FLOOR PROPOSALS

Drawing Status
TP

Drawn by **WHG**
Date **29/08/2021**
Checked by **William Gray**
Date of Issue **31/08/2021**

Drawing Scale
1:50

Project No. **544-**
Layout ID **B1.02**
Revision ID **03**

Plotted On: **31/08/2021**

/Users/williamgray/Library/Mobile Documents/com~apple~CloudDocs/Archicad Projects/Archicad Current Projects/544 Bowes View, DL12 9TH.pln