9, Broomfield Road, Sevenoaks, Kent, TN13 3EL

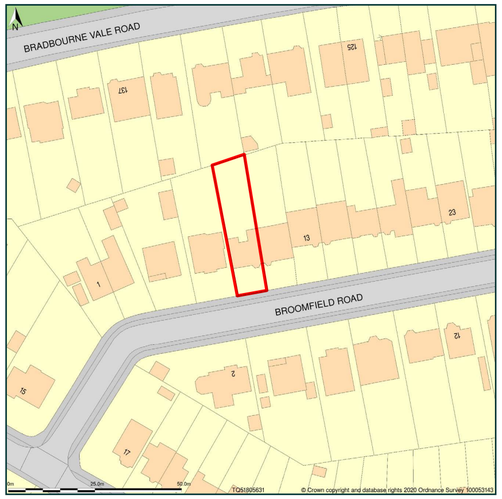

1 SITE PLAN
SCALE: 1 : 1250

0 31.25M 62.5M 125M
SCALE: 1:1250

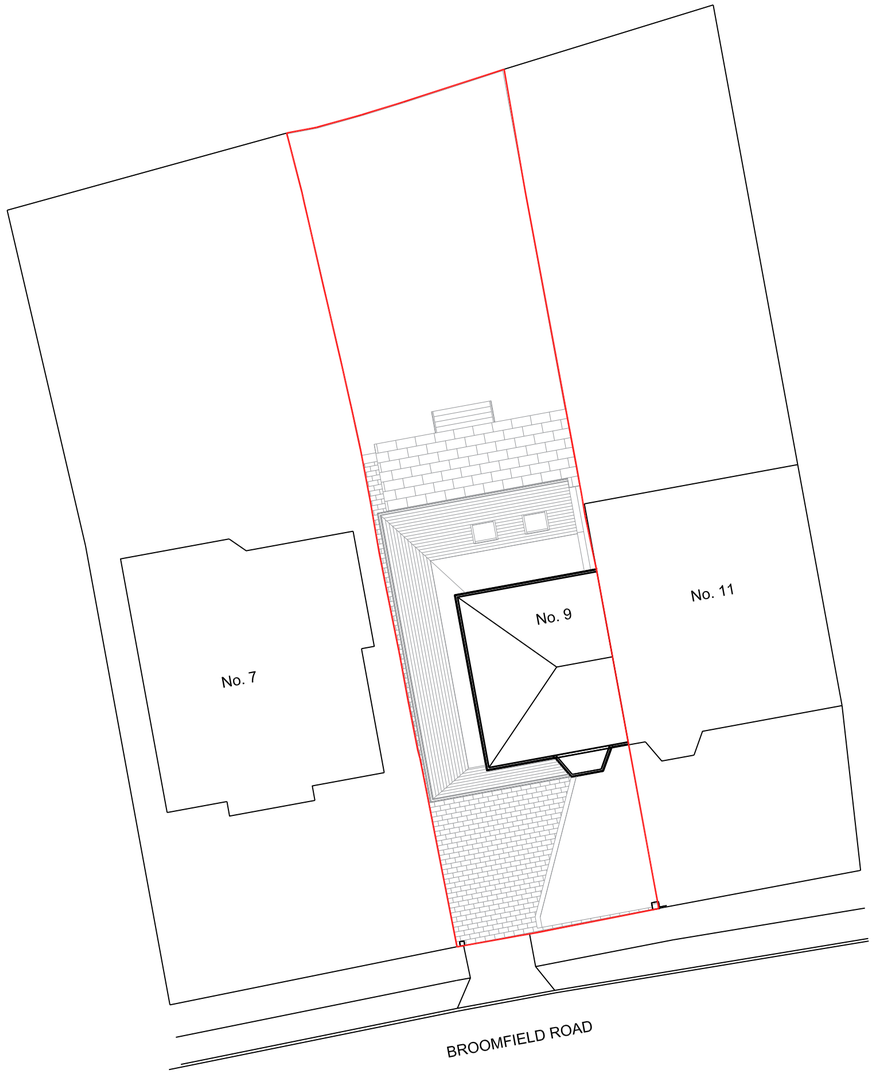

2 BLOCK PLAN
SCALE: 1 : 200

0 5M 10M 20M
SCALE: 1:200

Broomfield Extension

9 Broomfield Road
Sevenoaks
TN13 3EL

Client
Kathryn Bennett

Architectural Services
Pamela Wackett

Revision

1	PLANNING APPLICATION	31.12.2020

No.	*Description*	*Date*

BOUNDARY LINE

Issue Date:	31/12/20
Scale	As Indicated
Project No.	004
Drawn By	Author

SITE PLAN & BLOCK PLAN

A-101