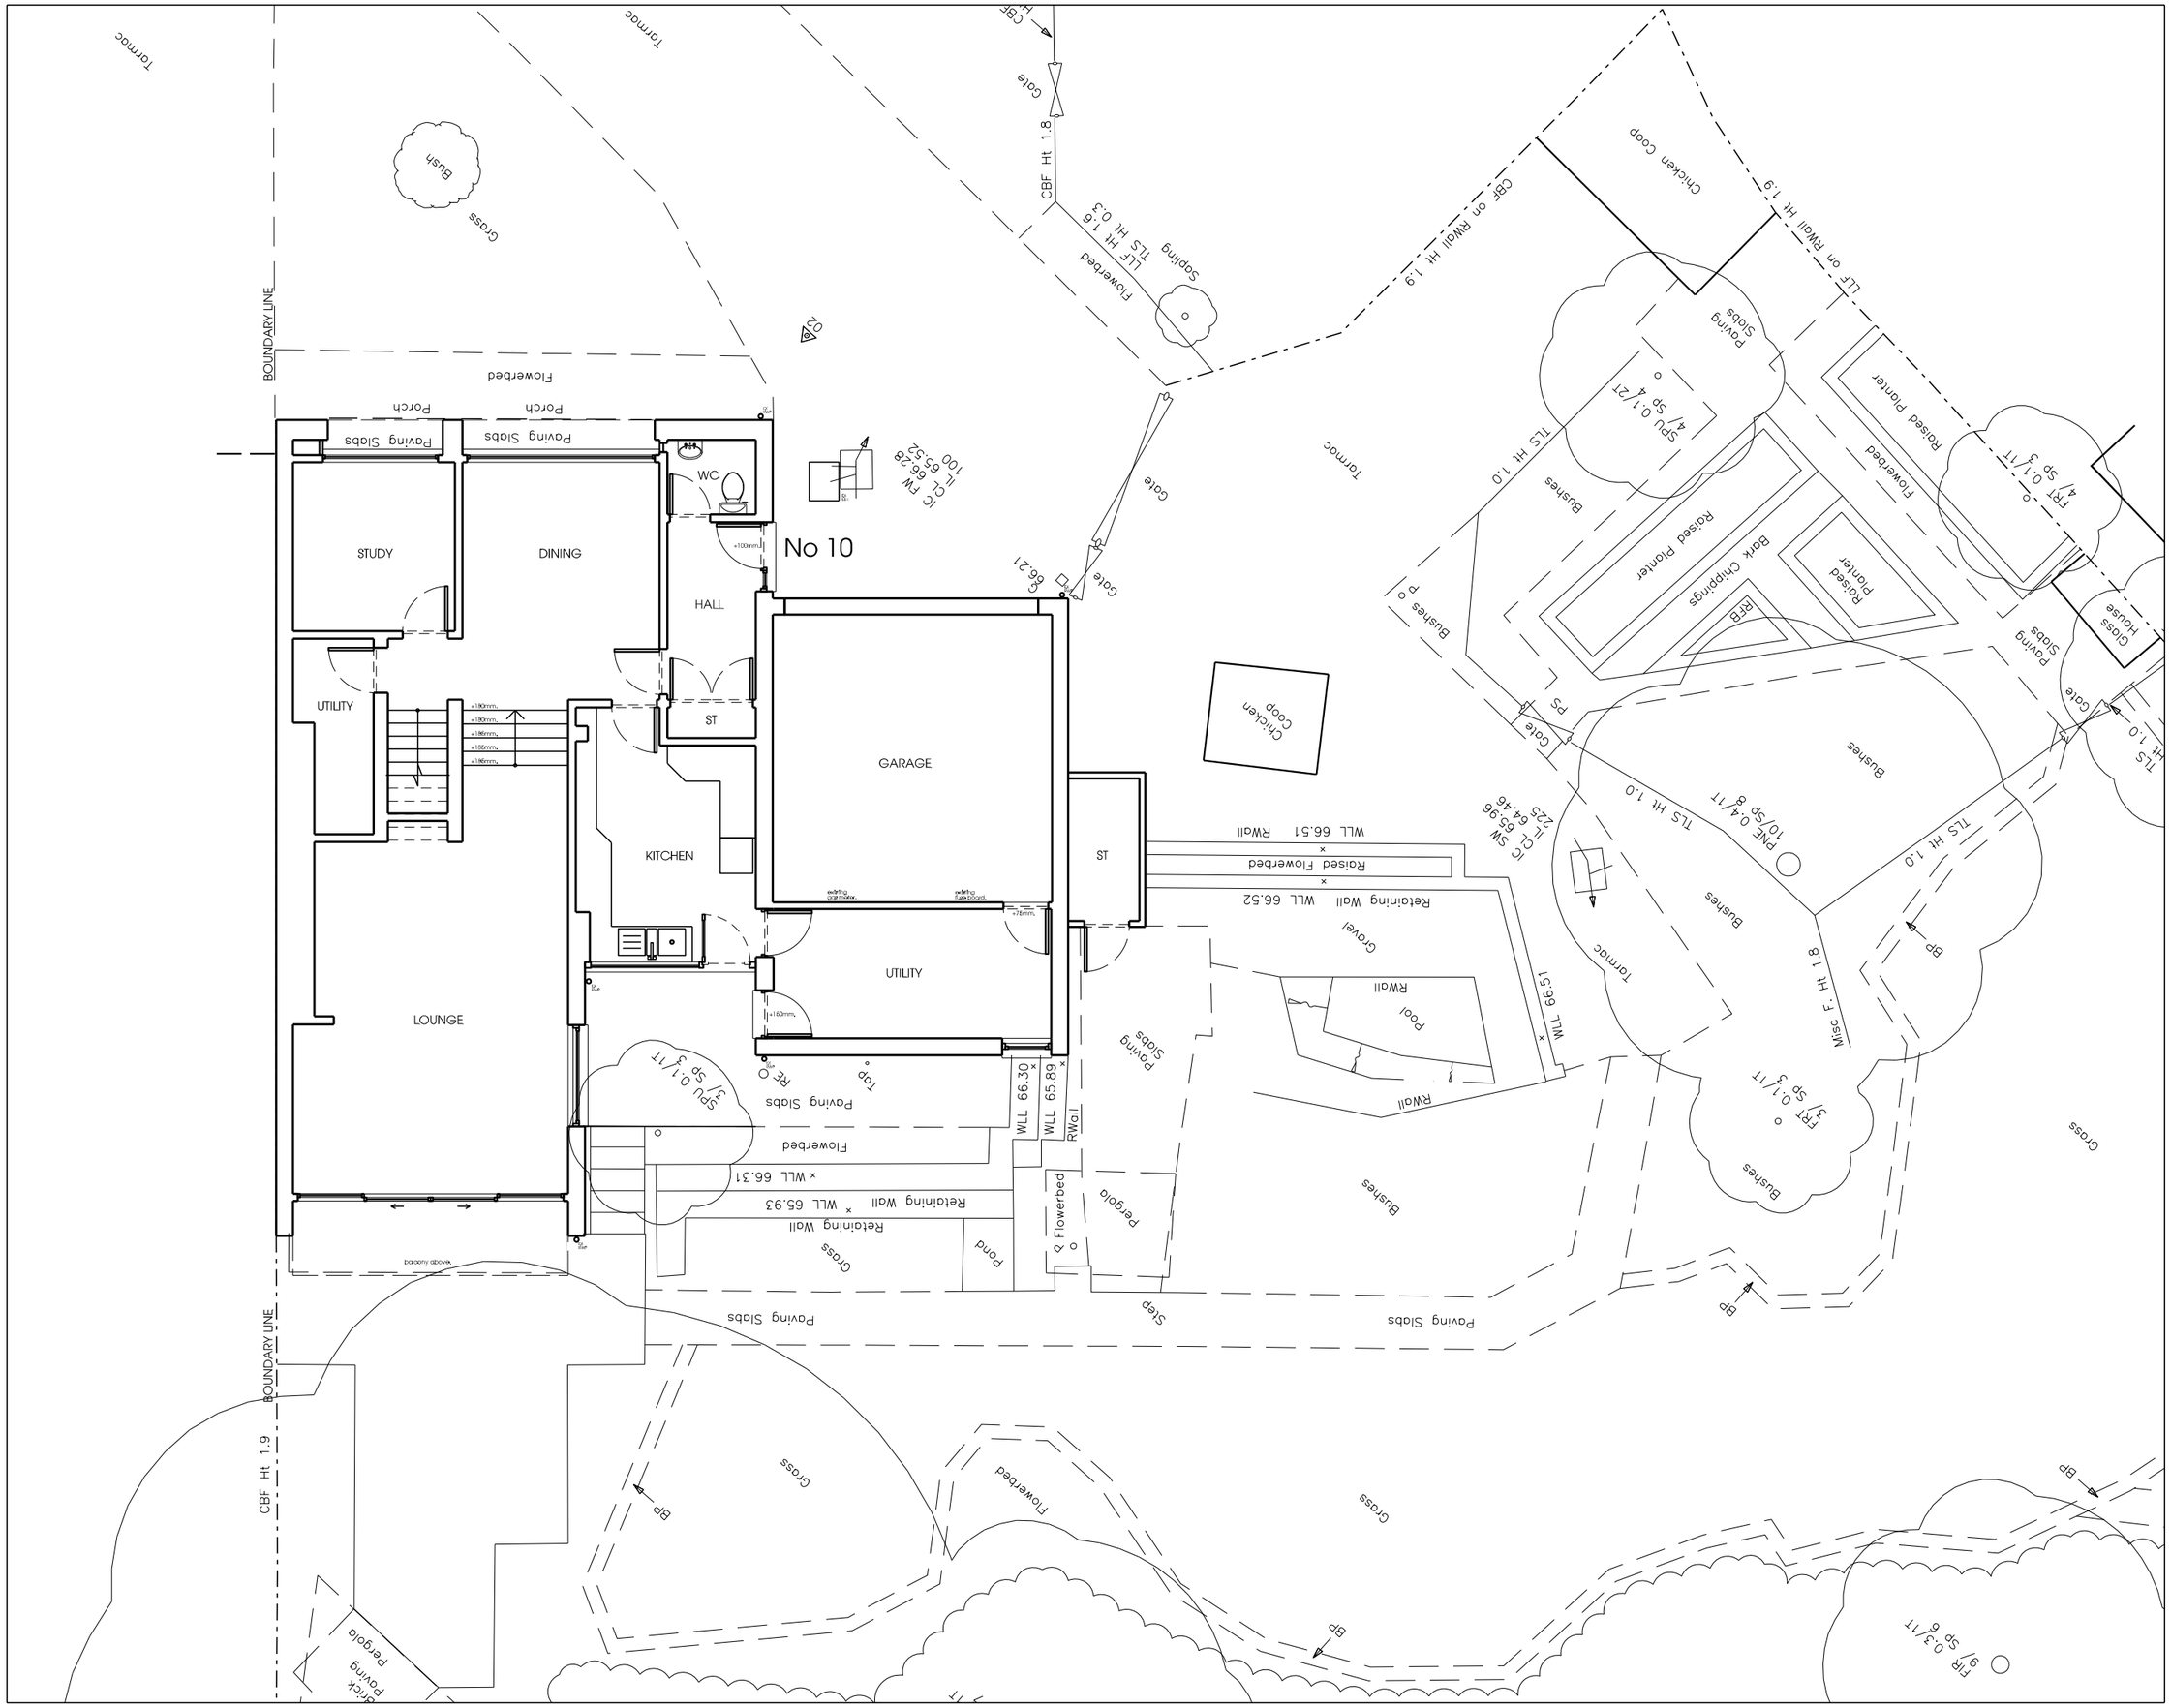

Copyright reserved.
All dimensions to be checked on site before work commences.
Figured dimensions to be taken in preference to scaled dimensions.
If in doubt please ask.

Notes

N

0m 0.5m 1m 3m
Scale Bar

Revisions

STATUS - PLANNING

crawford bond architects

Prama House
267 Banbury Road
Oxford OX2 7HT

01865 331922
07876 522232

enquiries@crawfordbondarchitects.com
www.crawfordbondarchitects.com

Project
10 FITZHERBERT CLOSE.

OXFORD.

Title
PROPOSED GROUND FLOOR PLAN.

Project architect	DC
Drawn	DC
Date	11/05/21
Scale	1 : 100 @A3
Job No	21005
Drawing No	100