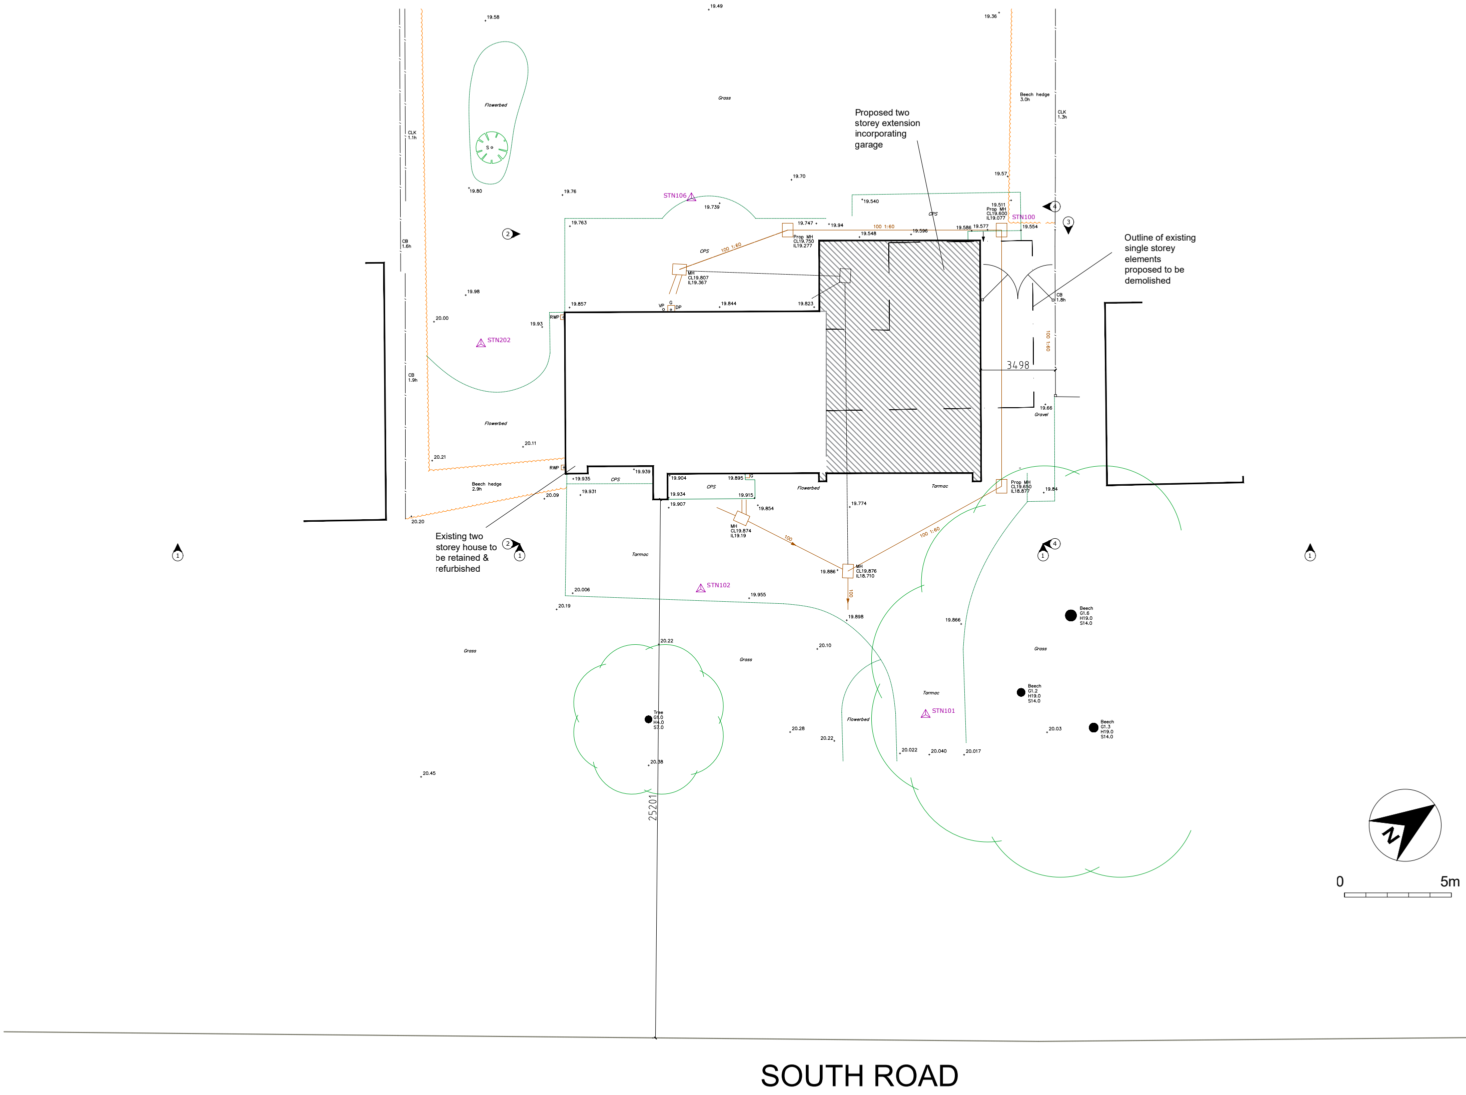
Proposed two storey extension incorporating garage
Outline of existing single storey elements proposed to be demolished
Existing two storey house to be retained & refurbished
SOUTH ROAD
3498
25201
STN100
STN101
STN102
STN106
STN202
Grass
Flowerbed
Tarmac
Gravel
CPS
Beech hedge 3.0h
Beech hedge 2.9h
CLK 1.1h
CLK 1.3h
CB 1.6h
CB 1.9h
CB 1.8h
Prop MH CL19.750 IL19.277
Prop MH CL19.600 IL19.077
Prop MH CL19.650 IL18.877
MH CL19.807 IL19.367
MH CL19.874 IL19.19
MH CL19.876 IL18.710
100 1:60
100
RWP
VP
G
DP
Beech G1.6 H19.0 S14.0
Beech G1.2 H19.0 S14.0
Beech G1.3 H19.0 S14.0
Tree G1.0 H4.0 S7.0
19.58
19.49
19.36
19.70
19.57
19.80
19.76
19.739
19.763
19.747
19.94
19.540
19.548
19.596
19.586
19.577
19.511
19.554
19.98
19.857
19.844
19.823
20.00
19.93
20.11
20.21
20.20
20.09
19.935
19.931
19.939
19.904
19.895
19.934
19.915
19.907
19.854
19.774
19.84
19.66
20.006
20.19
19.955
19.886
19.898
19.866
20.22
20.10
20.28
20.22
20.38
20.022
20.040
20.017
20.03
20.45
0
5m
N

Rev:	Date:	Description:

Planning

LINDLEY ARCHITECTS
Vine House Stables, 41 Portsmouth Road, Cobham, Surrey KT11 1JQ
T: +44 (0) 20 88 73 3377
E: enquiries@lindleyarchitects.com

project:
4 South Road, Liphook,
Hampshire GU30 7HS

drawing title:
Proposed Site Plan

job No:	date:	drawn:	checked:	approved:	scale@A3:	revision:	drawing No:
20_014	Aug 2021	ML			1:200	-	C-02_02

© Lindley Architecture Ltd. Figured dimensions only are to be used. All dimensions to be checked onsite. Differences between drawings and between drawings and specification or bills of quantities to be reported to Lindley Architects.
The copyright of the drawings and designs contained therein remains vested with Lindley Architects. Lindley Architects is the trading name of Lindley Architecture Ltd