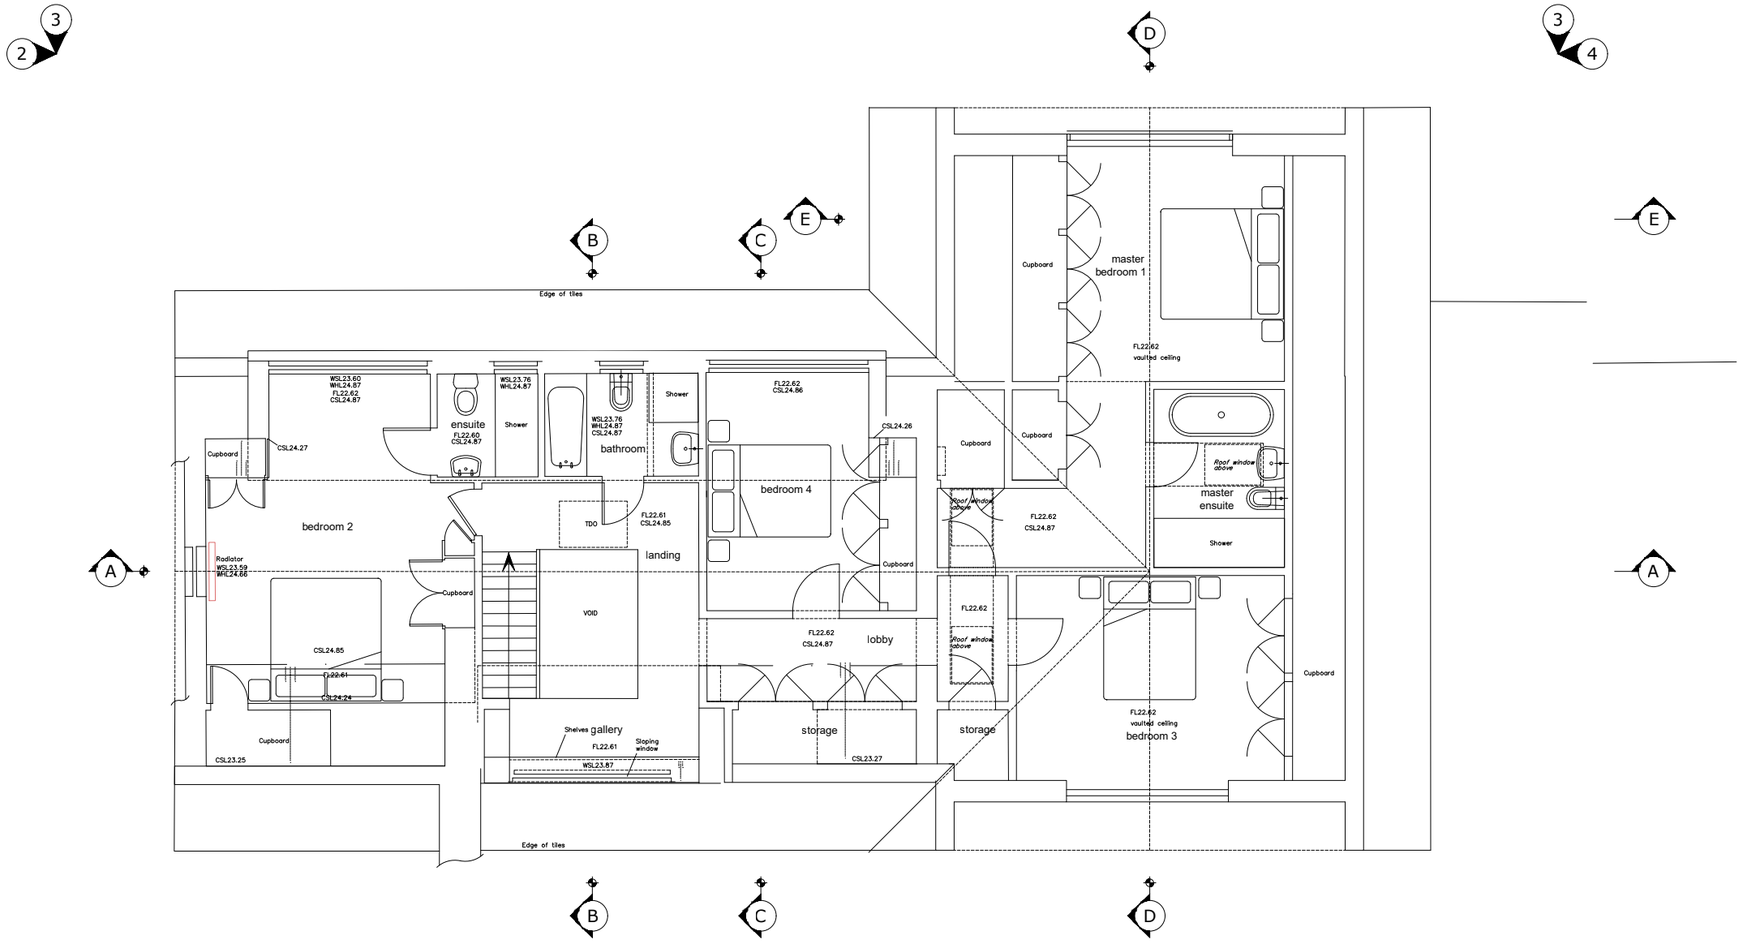

FIRST FLOOR

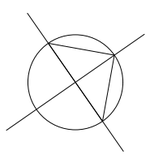

SCALE

0 1.0 2.0 3.0 4.0 5.0m

Rev:	Date:	Description:

Planning

LINDLEY ARCHITECTS

Vine House Stables, 41 Portsmouth Road, Cobham, Surrey KT11 1JQ
T: +44 (0) 20 88 73 3377
E: enquiries@lindleyarchitects.com

project: 4 South Road, Liphook, Hampshire GU30 7HS

drawing title: **Proposed First Floor Plan**

job No:	date:	drawn:	checked:	approved:	scale@A3:	revision:	drawing No:
20_014	Aug 2021	ML			1:100	-	C-15_02

Lindley Architecture Ltd. Figured dimensions only are to be used. All dimensions to be checked onsite. Differences between drawings and between drawings and specification or bills of quantities to be reported to Lindley Architects.
The copyright of the drawings and designs contained therein remains vested with Lindley Architects. Lindley Architects is the trading name of Lindley Architecture Ltd