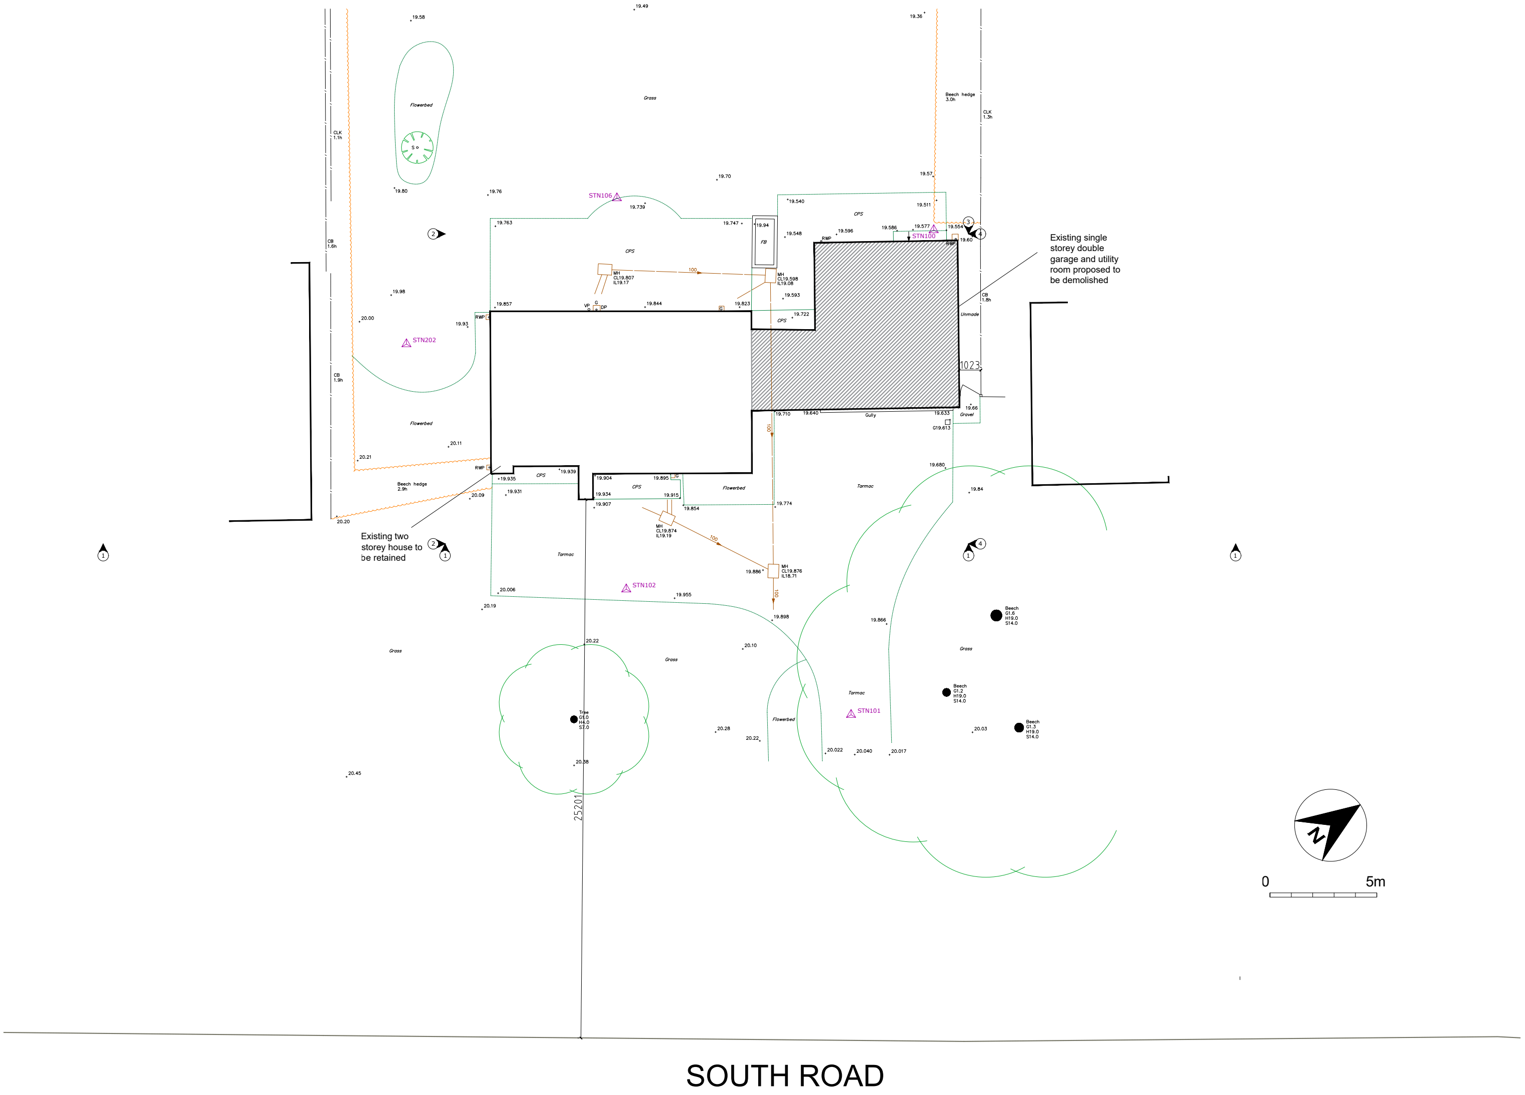
Existing single storey double garage and utility room proposed to be demolished
Existing two storey house to be retained
STN106
STN202
STN100
STN102
STN101
Beech hedge 3.0h
Beech hedge 2.9h
Flowerbed
Grass
Tarmac
CPS
Gravel
Unmade
Gully
MH CL19.807 IL19.17
MH CL19.598 IL19.08
MH CL19.874 IL19.19
MH CL19.876 IL18.71
Beech G1.6 H19.0 S14.0
Beech G1.2 H19.0 S14.0
Beech G1.3 H19.0 S14.0
Tree G1.0 H4.0 S7.0
1023
25201
N
0
5m
SOUTH ROAD

Rev: Date: Description:

Planning

LINDLEY ARCHITECTS
Vine House Stables, 41 Portsmouth Road, Cobham, Surrey KT11 1JQ
T: +44 (0) 20 88 73 3377
E: enquiries@lindleyarchitects.com

project:
4 South Road, Liphook,
Hampshire GU30 7HS

drawing title:
Existing Site Plan

job No:	date:	drawn:	checked:	approved:	scale@A3:	revision:	drawing No:
20_014	Aug 2021	ML			1:200	-	C-02_02

© Lindley Architecture Ltd. Figured dimensions only are to be used. All dimensions to be checked onsite. Differences between drawings and between drawings and specification or bills of quantities to be reported to Lindley Architects.
The copyright of the drawings and designs contained therein remains vested with Lindley Architects. Lindley Architects is the trading name of Lindley Architecture Ltd