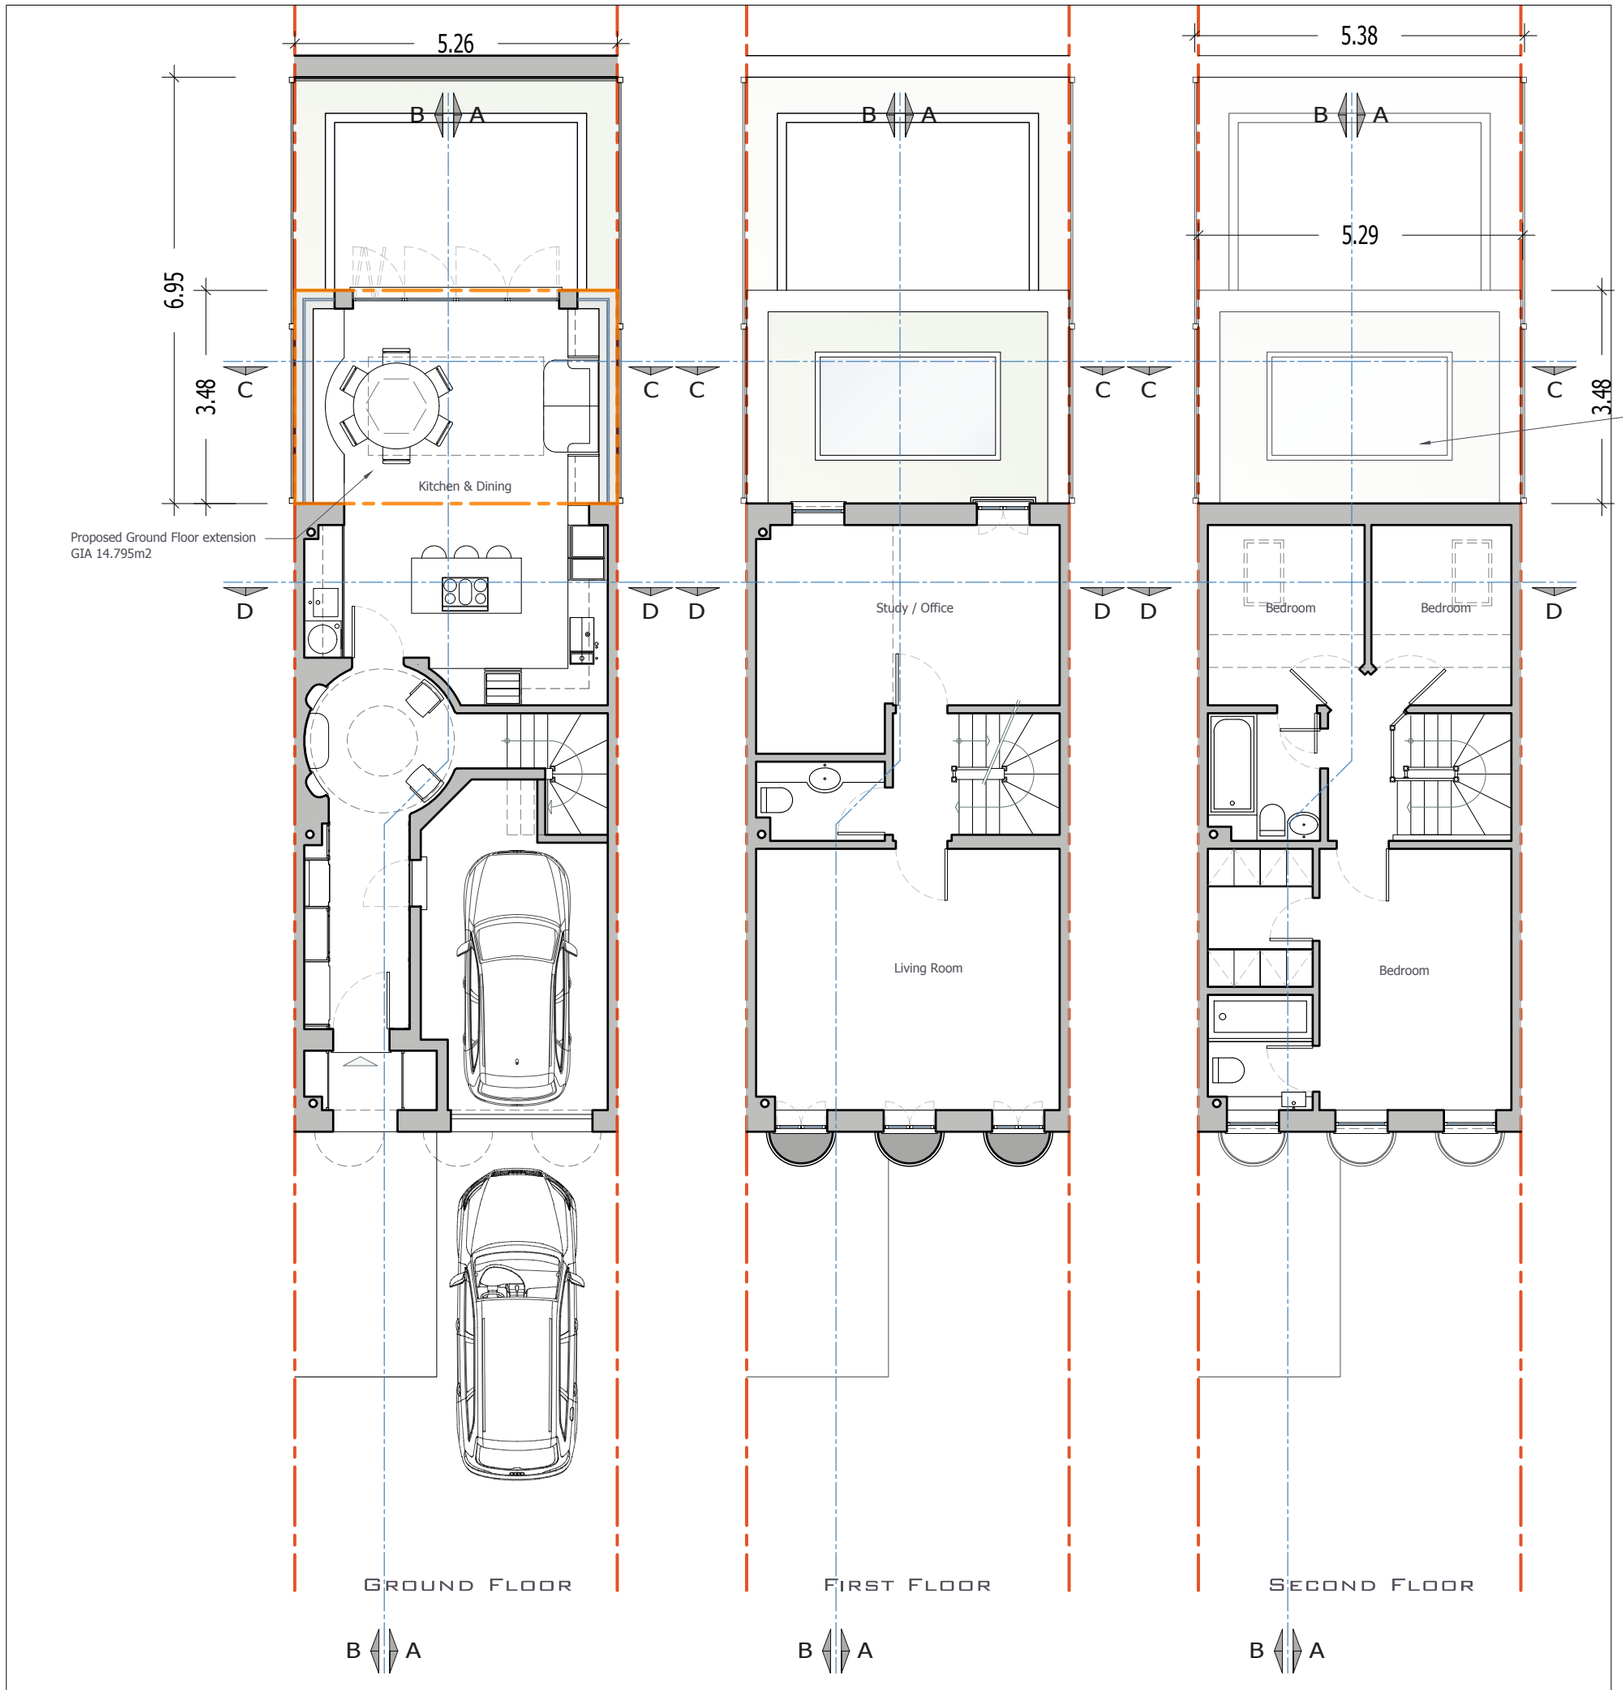

KKAD Ltd

Konstantinos Korakakis

07949979155
kk@kkad.co.uk

PROJECT

Ground Floor Extension

LOCATION

Streatham
London

40 Henry Tate Mews
SW16 3HA

CLIENT

Brenda & David Edelstein

ARCHITECTURAL DESIGN STUDY

Proposed Layout

DWG. No :	SCALE
ADS.21.02.01	1:100@ A3
	DATE
Rev.0	25.04.2021