BLOCK PLAN
SCALE 1:500

Based on Ordnance Survey 1:1250 scale mapping. Licence Number 100022449

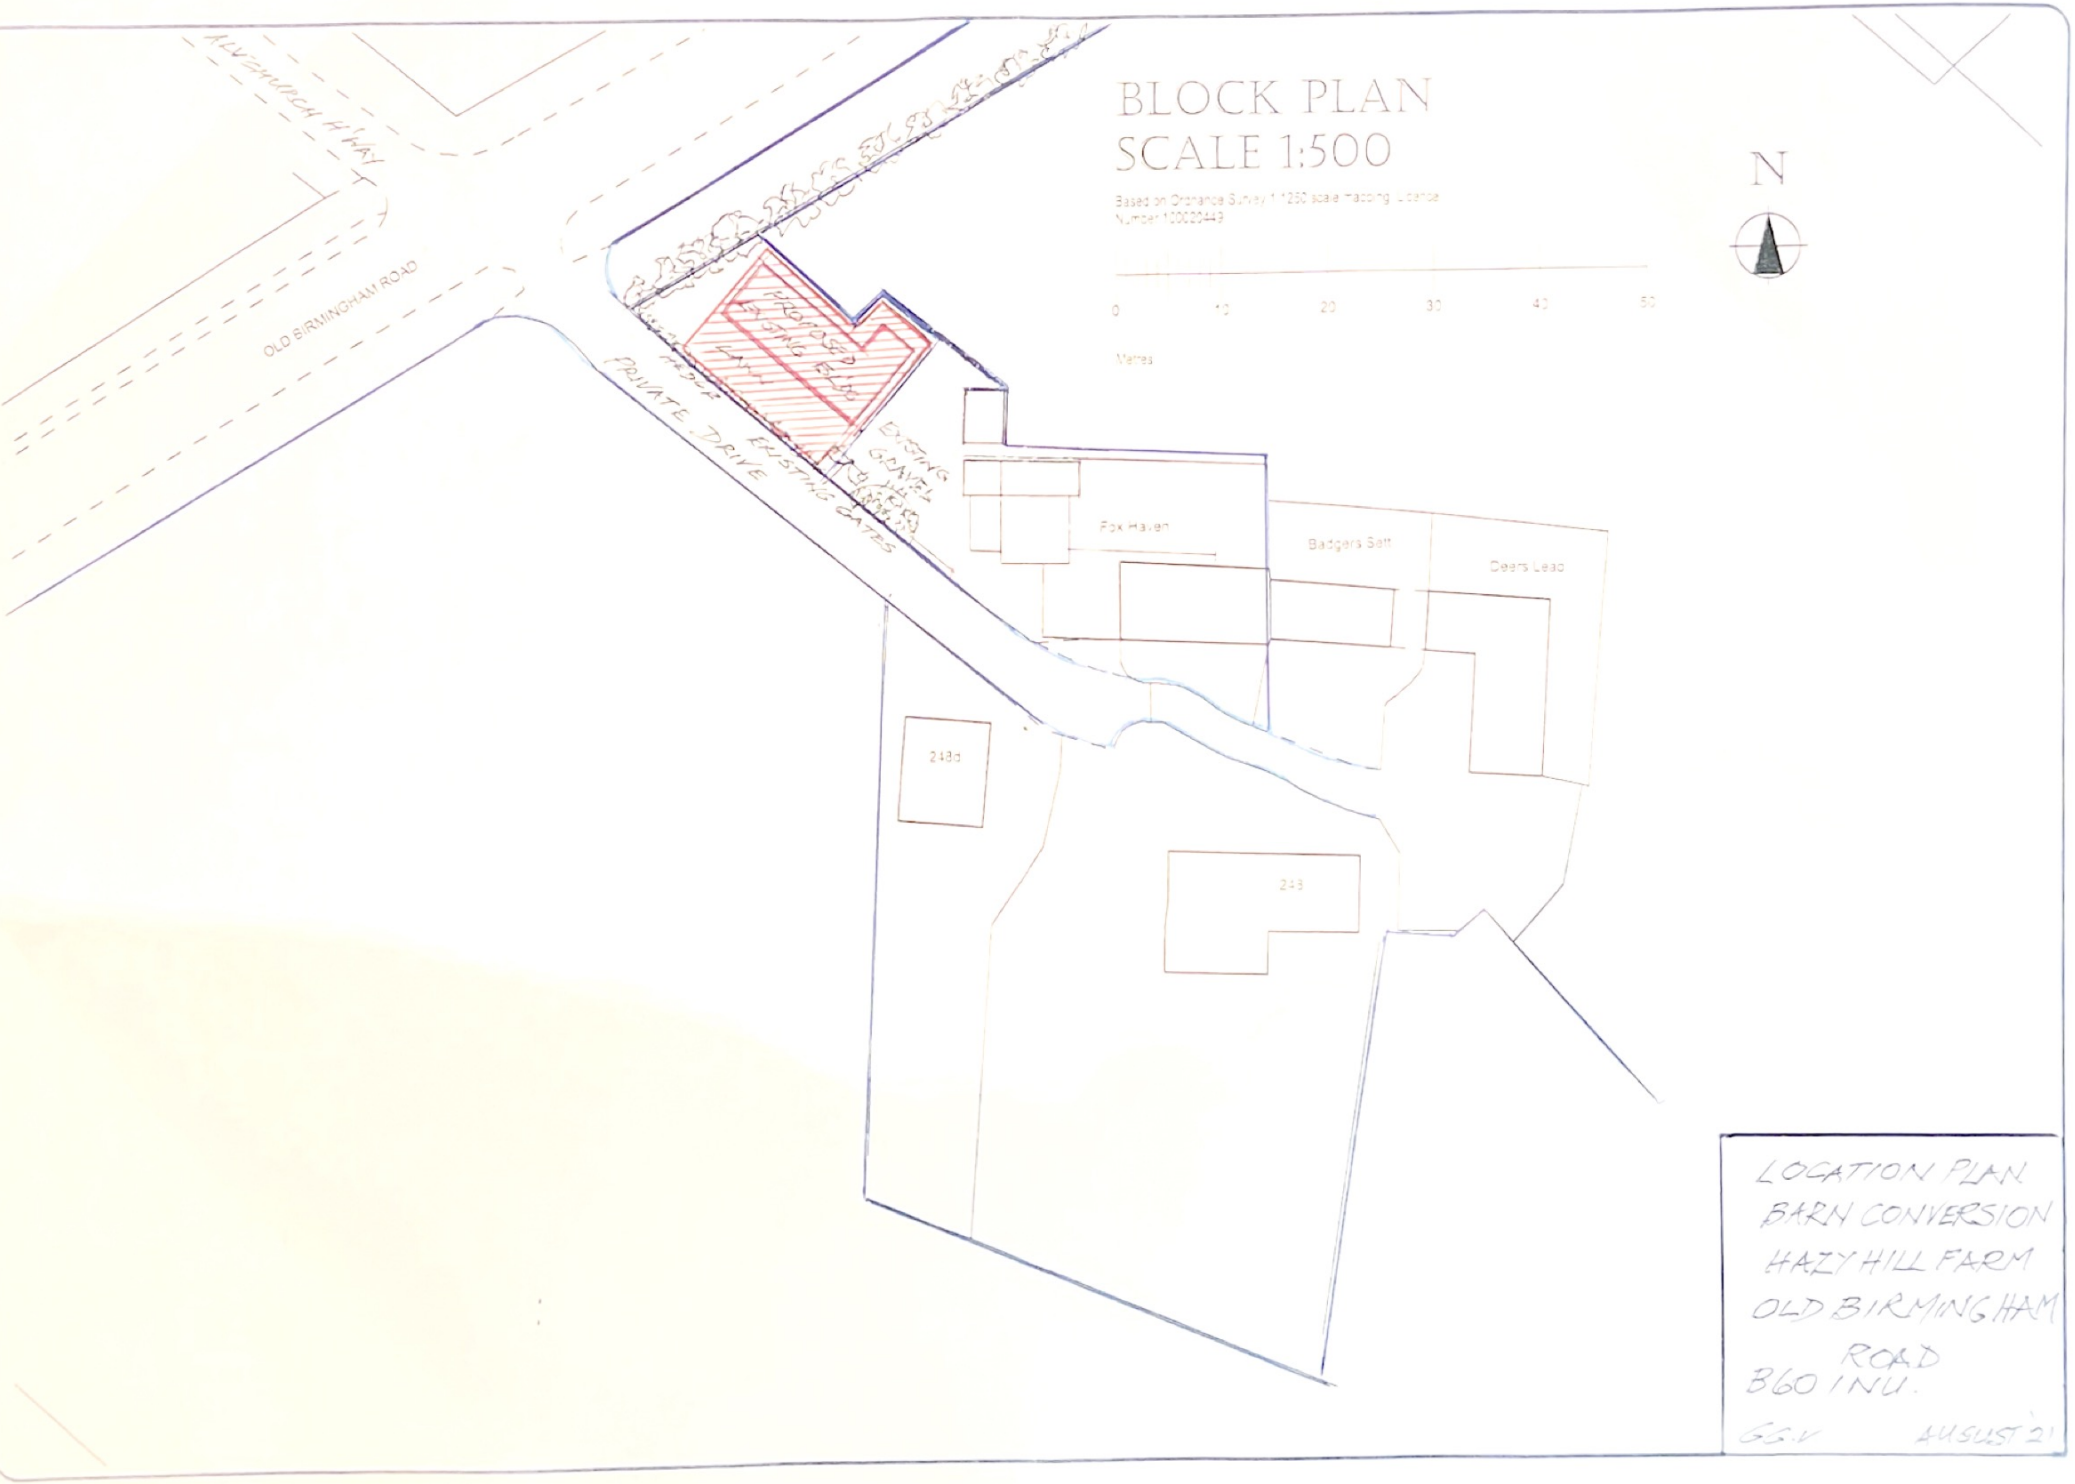

LOCATION PLAN
BARN CONVERSION
HAZY HILL FARM
OLD BIRMINGHAM ROAD
B60 1NU.

GG.V AUGUST 21