NORTH ELEVATION

1:100

2m 0 2m 4m 6m 8m 10m

PHOTO 1

PHOTO 2

PHOTO 3

PHOTO 4

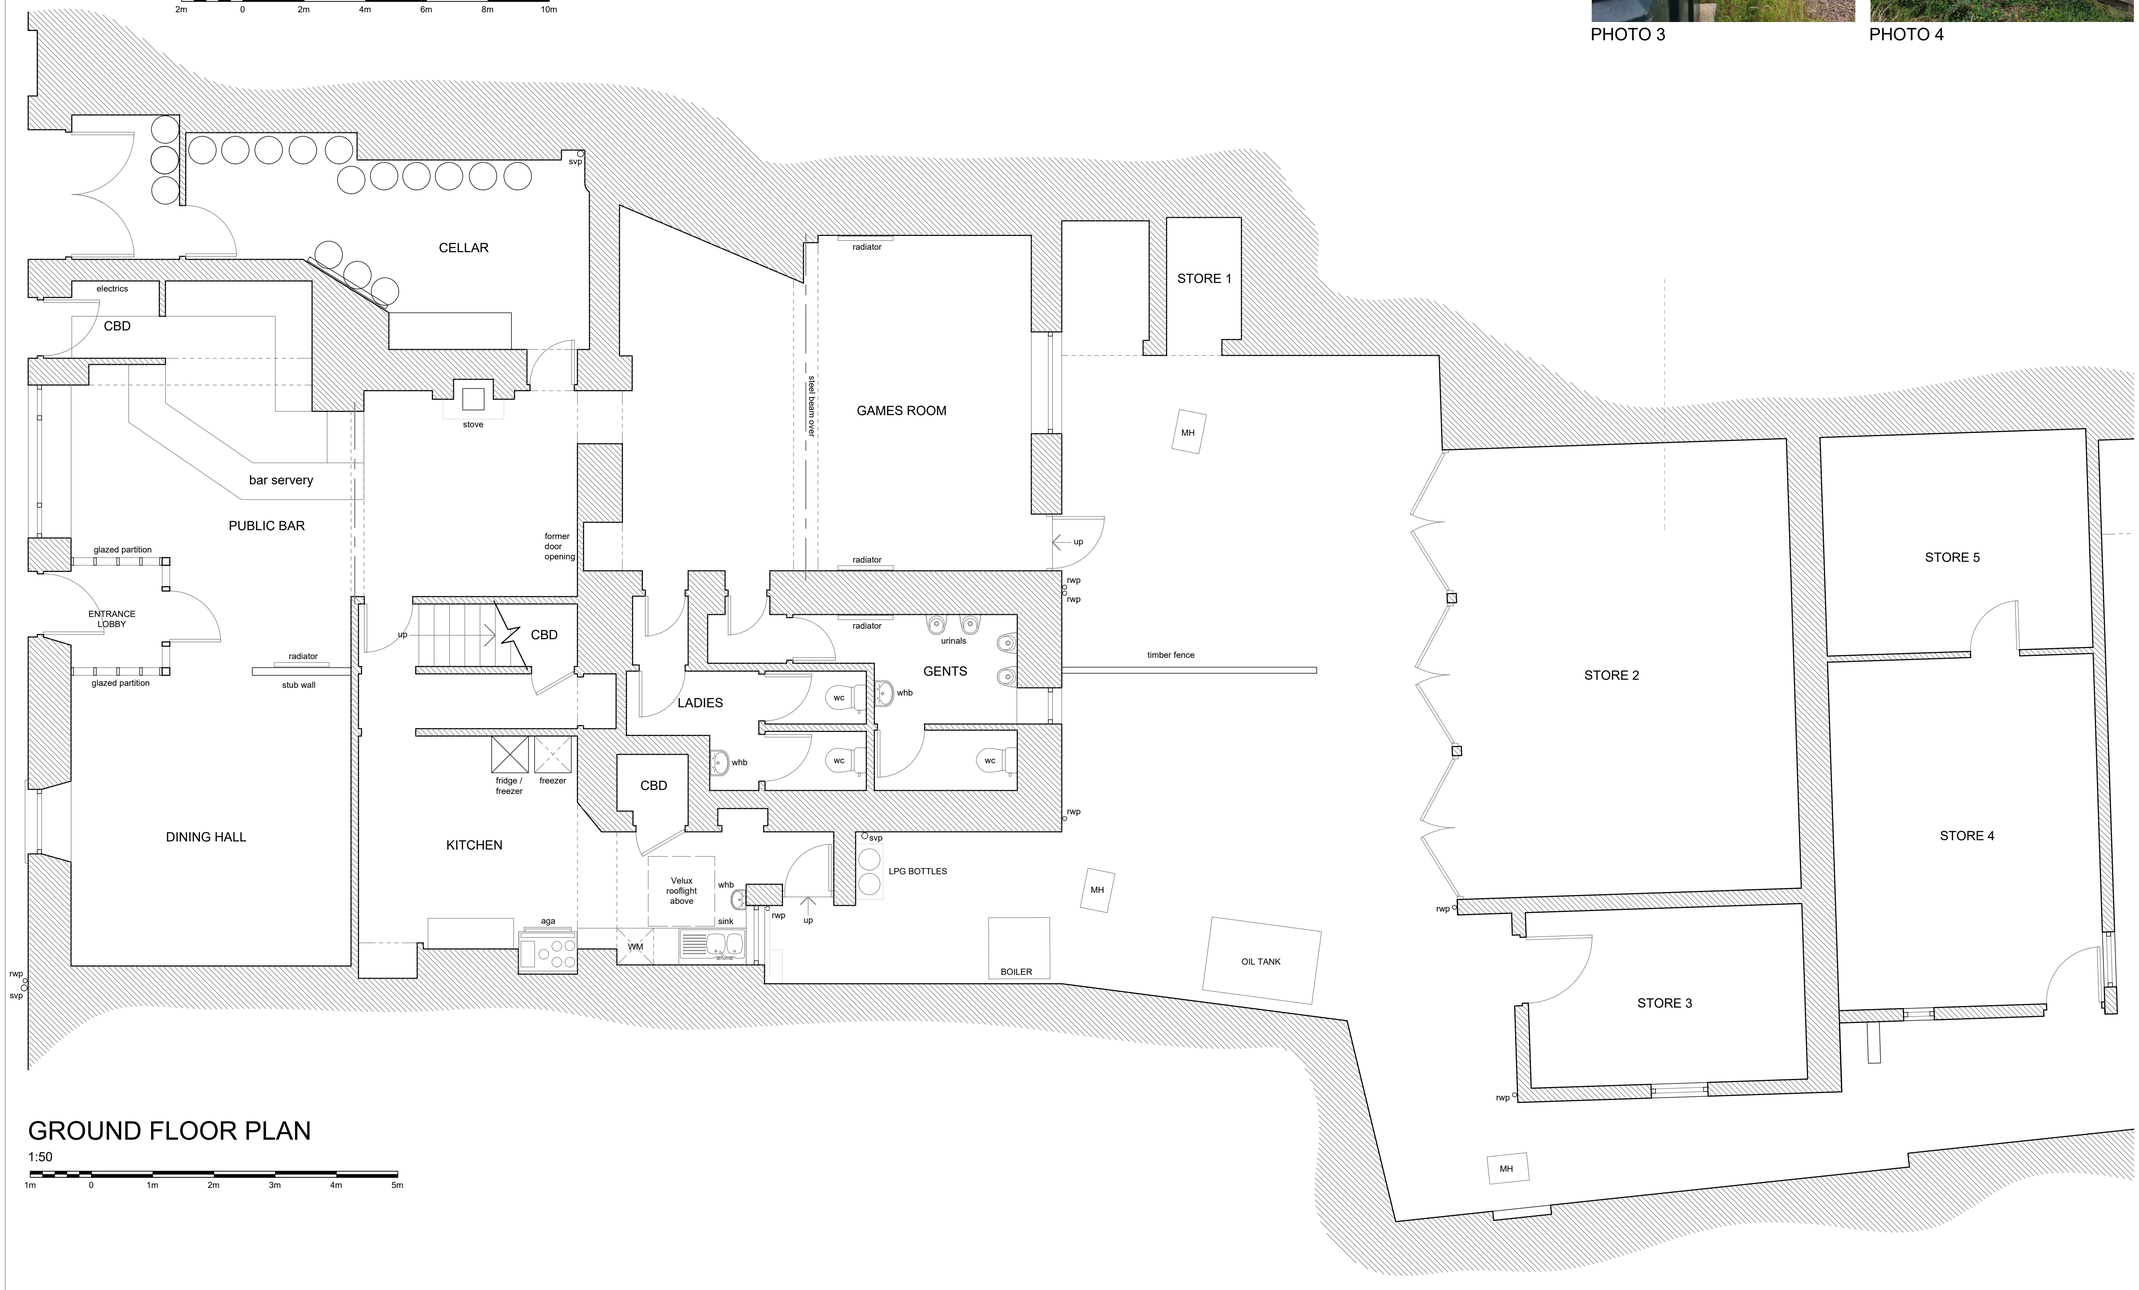

GROUND FLOOR PLAN

1:50

1m 0 1m 2m 3m 4m 5m

IRD DESIGN Ltd
Chartered Building Engineers
Architectural Consultants

This drawing, or part thereof is protected by Copyright and must not be reproduced without the prior written consent of IRD Design Ltd.

cabe chartered building engineer

cabe chartered association of building engineers

This is to certify that this drawing is a true copy of the original drawings referred to in the application

Signed.....

Dated.....

No.	Description	Date

IRD DESIGN Ltd
Chartered Building Engineers
Architectural Consultants

New Harbour Building
Eyemouth
Berwickshire
TD14 5SD

Tel/Fax - 018907 50111
Email - irddesign@aol.co.uk

Client: MR G STRAUGHEN

Project: PROPOSED ALTERATIONS TO VICTORIA HOTEL

Address: VICTORIA HOTEL
CASTLE STREET
NORHAM

Drawing Title: **SURVEY DRAWING**
Floor Plan & Elevation
as Existing

Date: JUL 2021

Drawn by: JOHN NISBET

Checked by: IRD

Project number: 21/389

Scale: 1:50, 1:100

A1 | 001 | Rev