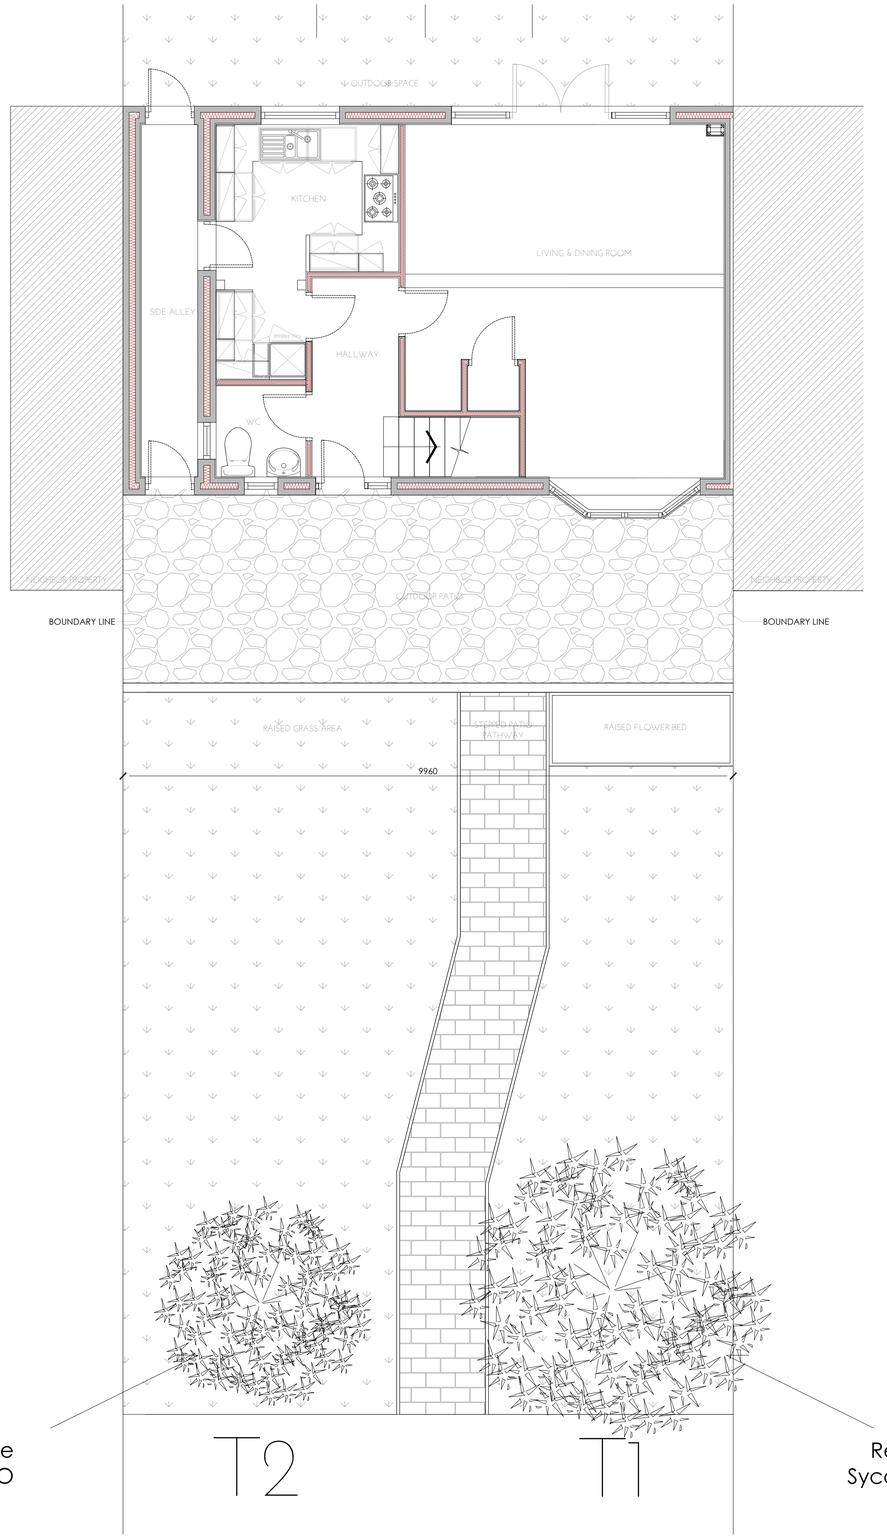

Remove small tree
Not under T.P.O

Retain Large
Sycamore Tree
With T.P.O

Existing Drive Plan
1:50 @ A1

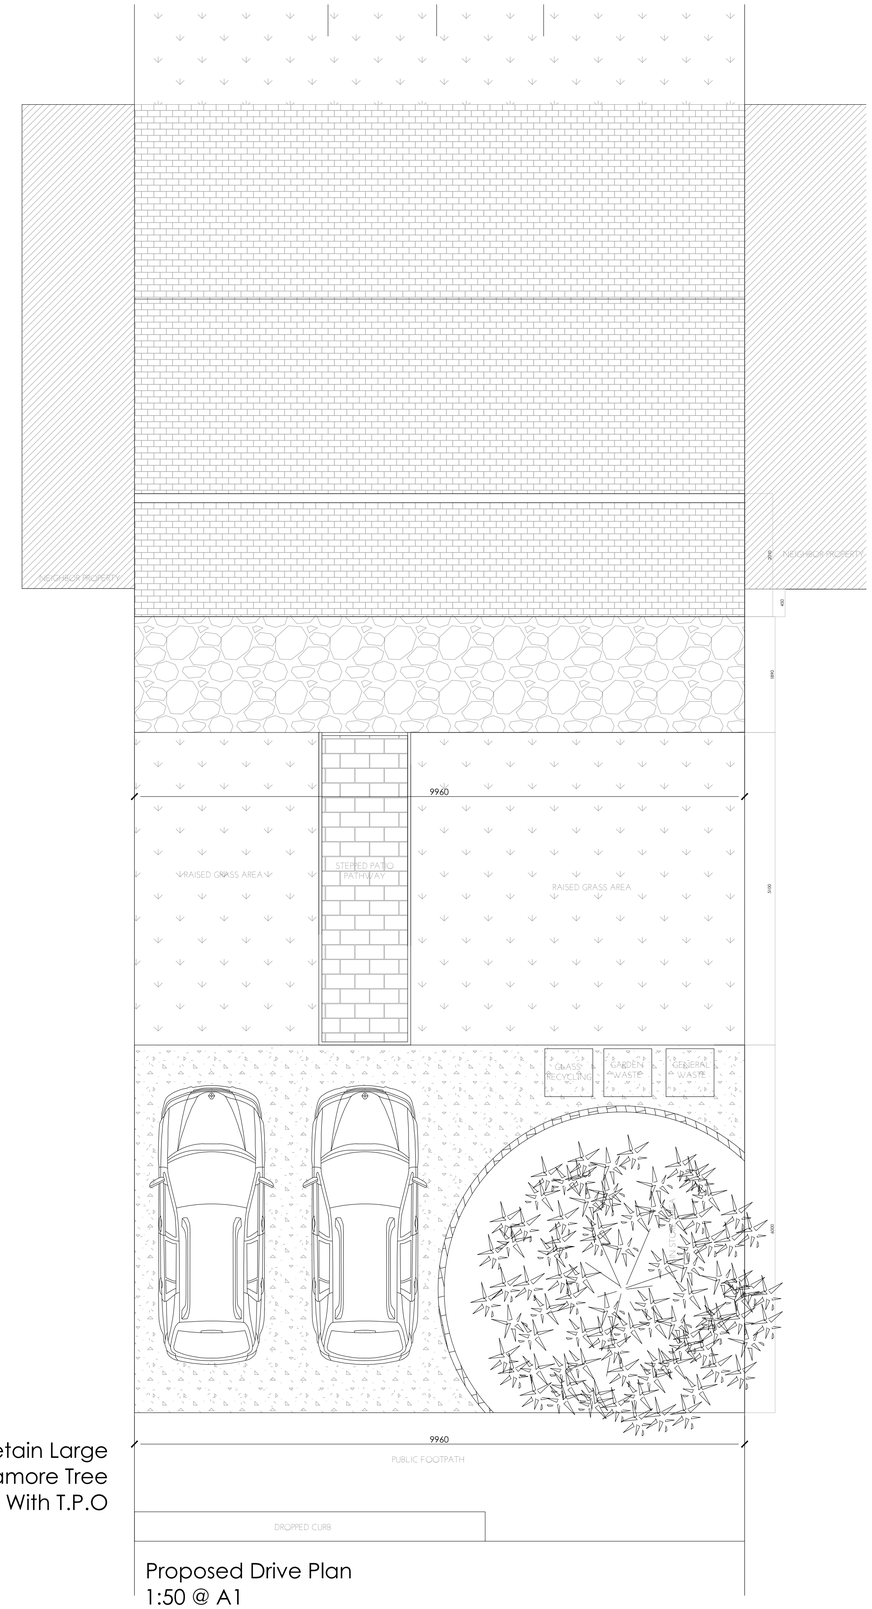

Proposed Drive Plan
1:50 @ A1

DRAWING TO BE READ IN CONJUNCTION WITH SCOPE OF WORKS

N

FLOOR PLATE AREA: XXXX SQFT

NO STATUS DRAWING IS IN SKETCH FORM ONLY

1:50 @ A1

REV	DESCRIPTION	DRWN	CHKD	DATE
-	-------	--	--	DD/MM/YY

DRAWING STATUS
INFORMATION

CLIENT
Mr & Mrs Kennedy

PROJECT ADDRESS
95 Shrubbery Road
South Darenth
DA4 9AP

TITLE
Existing and Proposed
Driveway Plan

SCALE	1:50@A1	DATE	08.09.2021
DRAWN	LS	CHECKED	CK

PROJECT NO	BLDG.	FLOOR	DETAIL	REV.
21-0809	- 95	- 00	- DRV	- REV_

Three Point Studio
INSPIRE | DESIGN | DELIVER

97 Walnut Tree Road
Shepperton
TW17 0RP

Tel: 077 3931 5977
info@threepointstudio.co.uk
www.threepointstudio.co.uk

The copyright in this drawing is vested in Three Point Studio Limited and its subsidiary companies, and no license or assignment of any kind has been, or is, granted to any third party whether by provision of copies, originals or otherwise, unless agreed expressly in writing by Three Point Studio. This drawing may not be copied, shown or given to a third party unless agreed expressly in writing by Three Point Studio.
© Copyright Three Point Studio

Layouts and all dimensions are subject to confirmation on site prior to commencement of any works. Do not scale from this drawing. Three Point Studio cannot accept responsibility for the accuracy of scaled plans supplied to us by third parties in either hard copy or PDF formats.