85 Vale Road - Drop Kerb - Block Plan

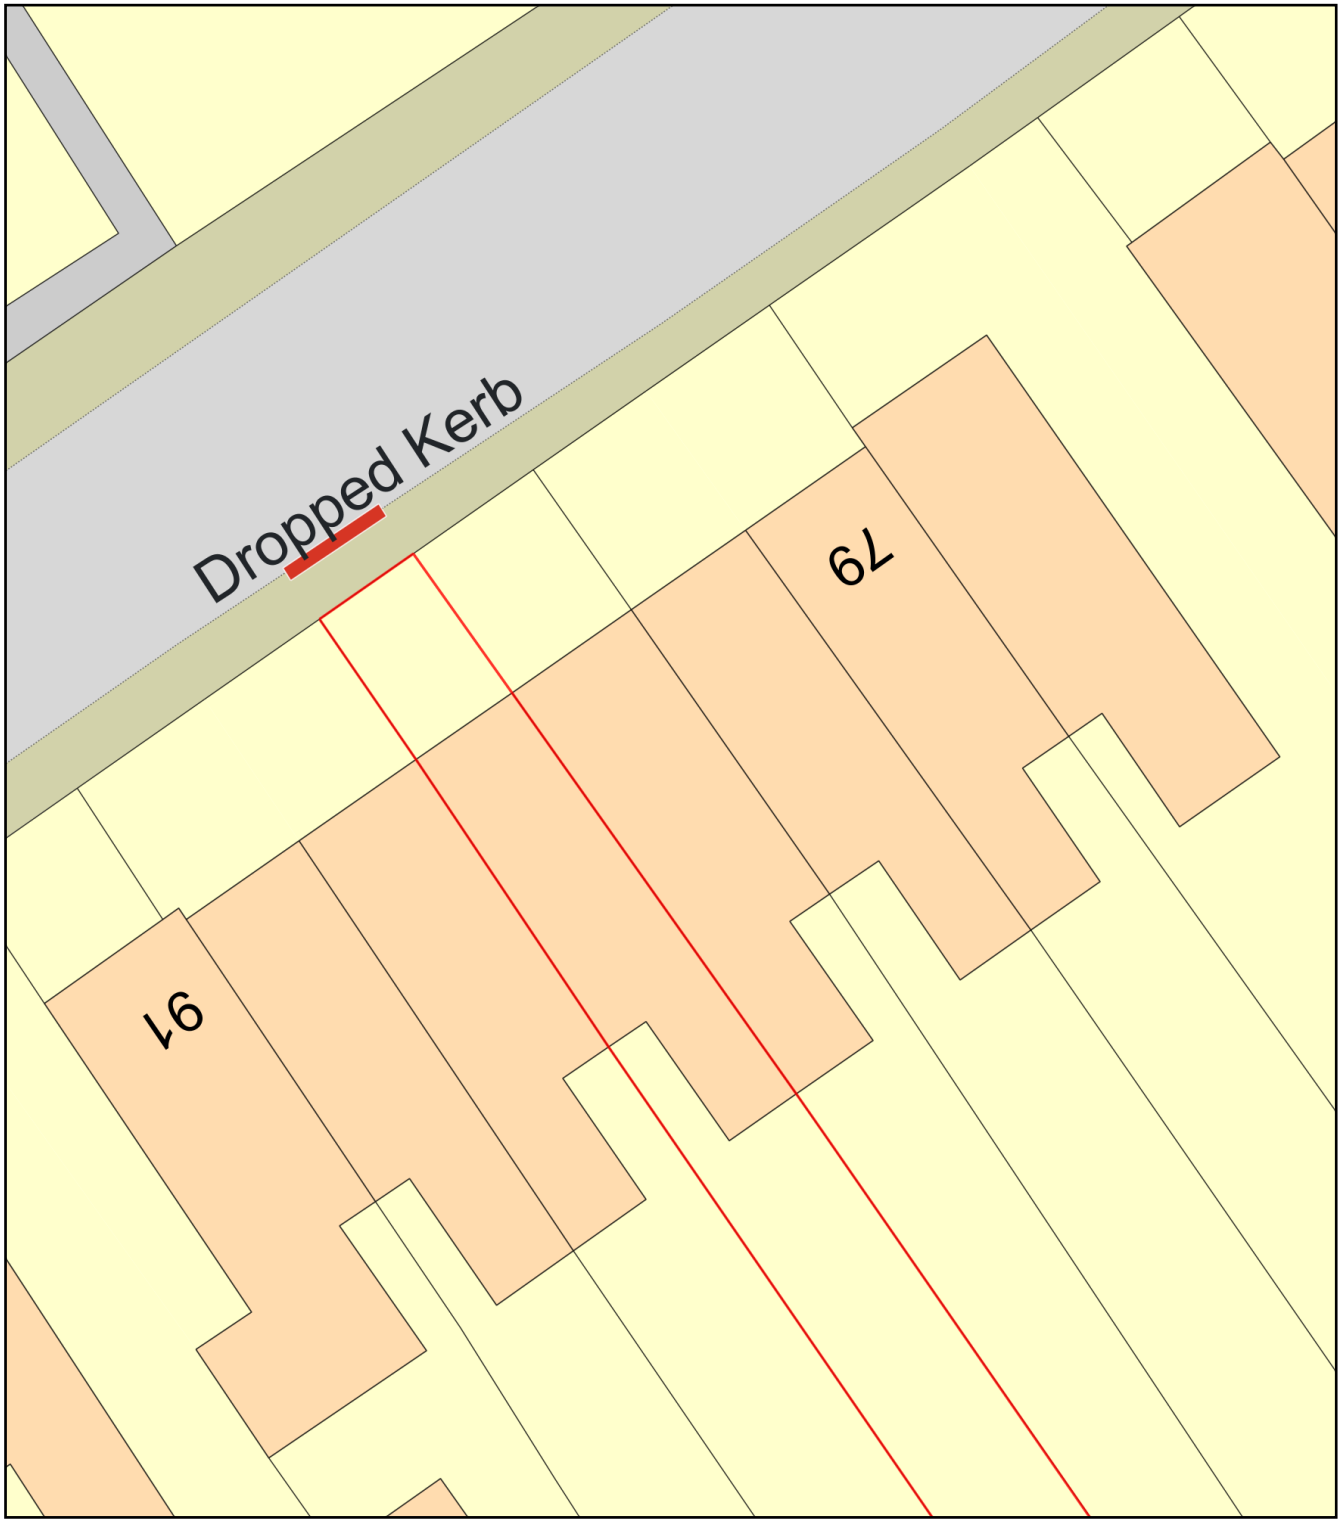

0 10
Metres

N

ReQuestaPlan

Plan Produced for: Andrew Giles

Date Produced: 02 Sep 2021

Plan Reference Number: TQRQM21245212045036

Scale: 1:200 @ A4

© Crown copyright and database rights 2021 OS 100042766