FRONT ELEVATION -WEST

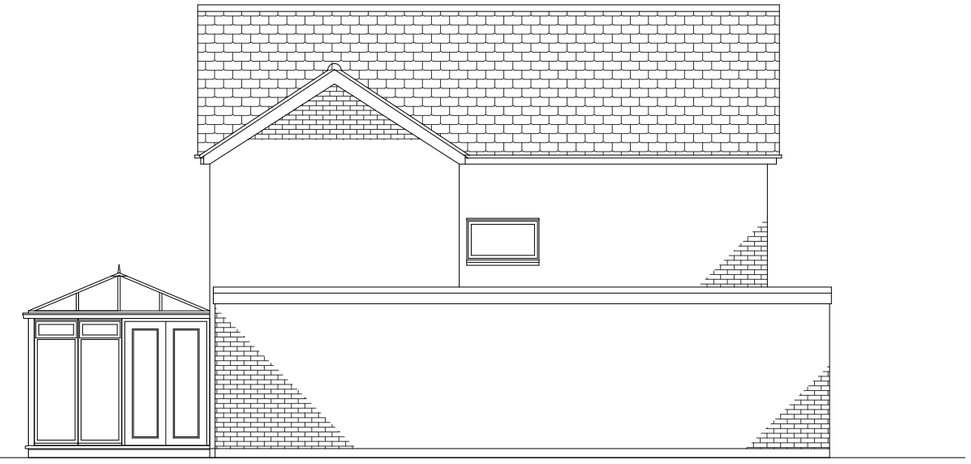

L.H SIDE ELEVATION -NORTH

Roof: Concrete interlocking tiles, white upvc rainwater system, fascias, barges & soffit boards. Walls: Red brickwork. Windows: White upvc casements.

- EXISTING ELEVATIONS -

Scale 1:100

0 1 2 3 4 5 6m

REAR ELEVATION -EAST

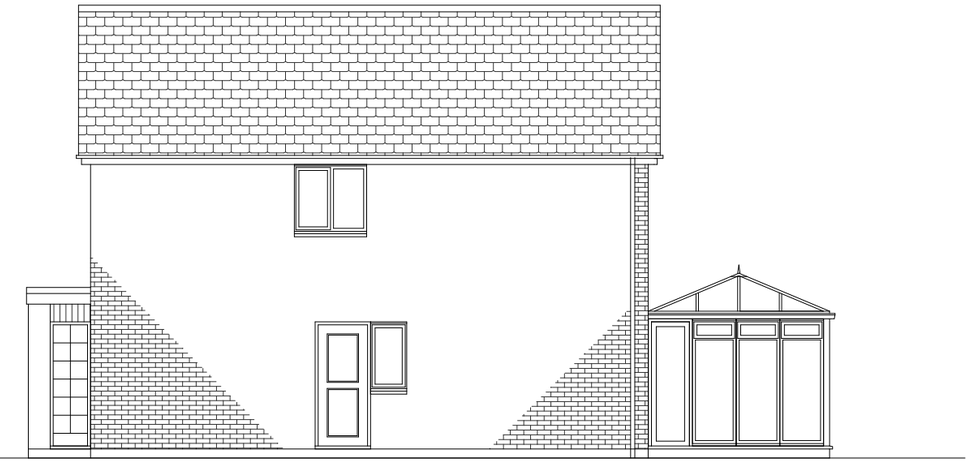

R.H SIDE ELEVATION -SOUTH

EXISTING ELEVATIONS
69 ARLINGTON DRIVE
MARSTON
OXFORD OX3 0SL

For T. Choudhury

Scale: 1:100 on A3

Revisions

M J B
ARCHITECTURAL DESIGN

Kamala House, North Lane,
Weston on the Green, Oxfordshire OX25 3RG

Website: www.mjbarchitectural.design
Email: info@mjbarchitectural.design

Tel: 01869-350771
or 07836-670999

Malcolm Brain

Date: September 2020

Drawing No: 20-MA-3